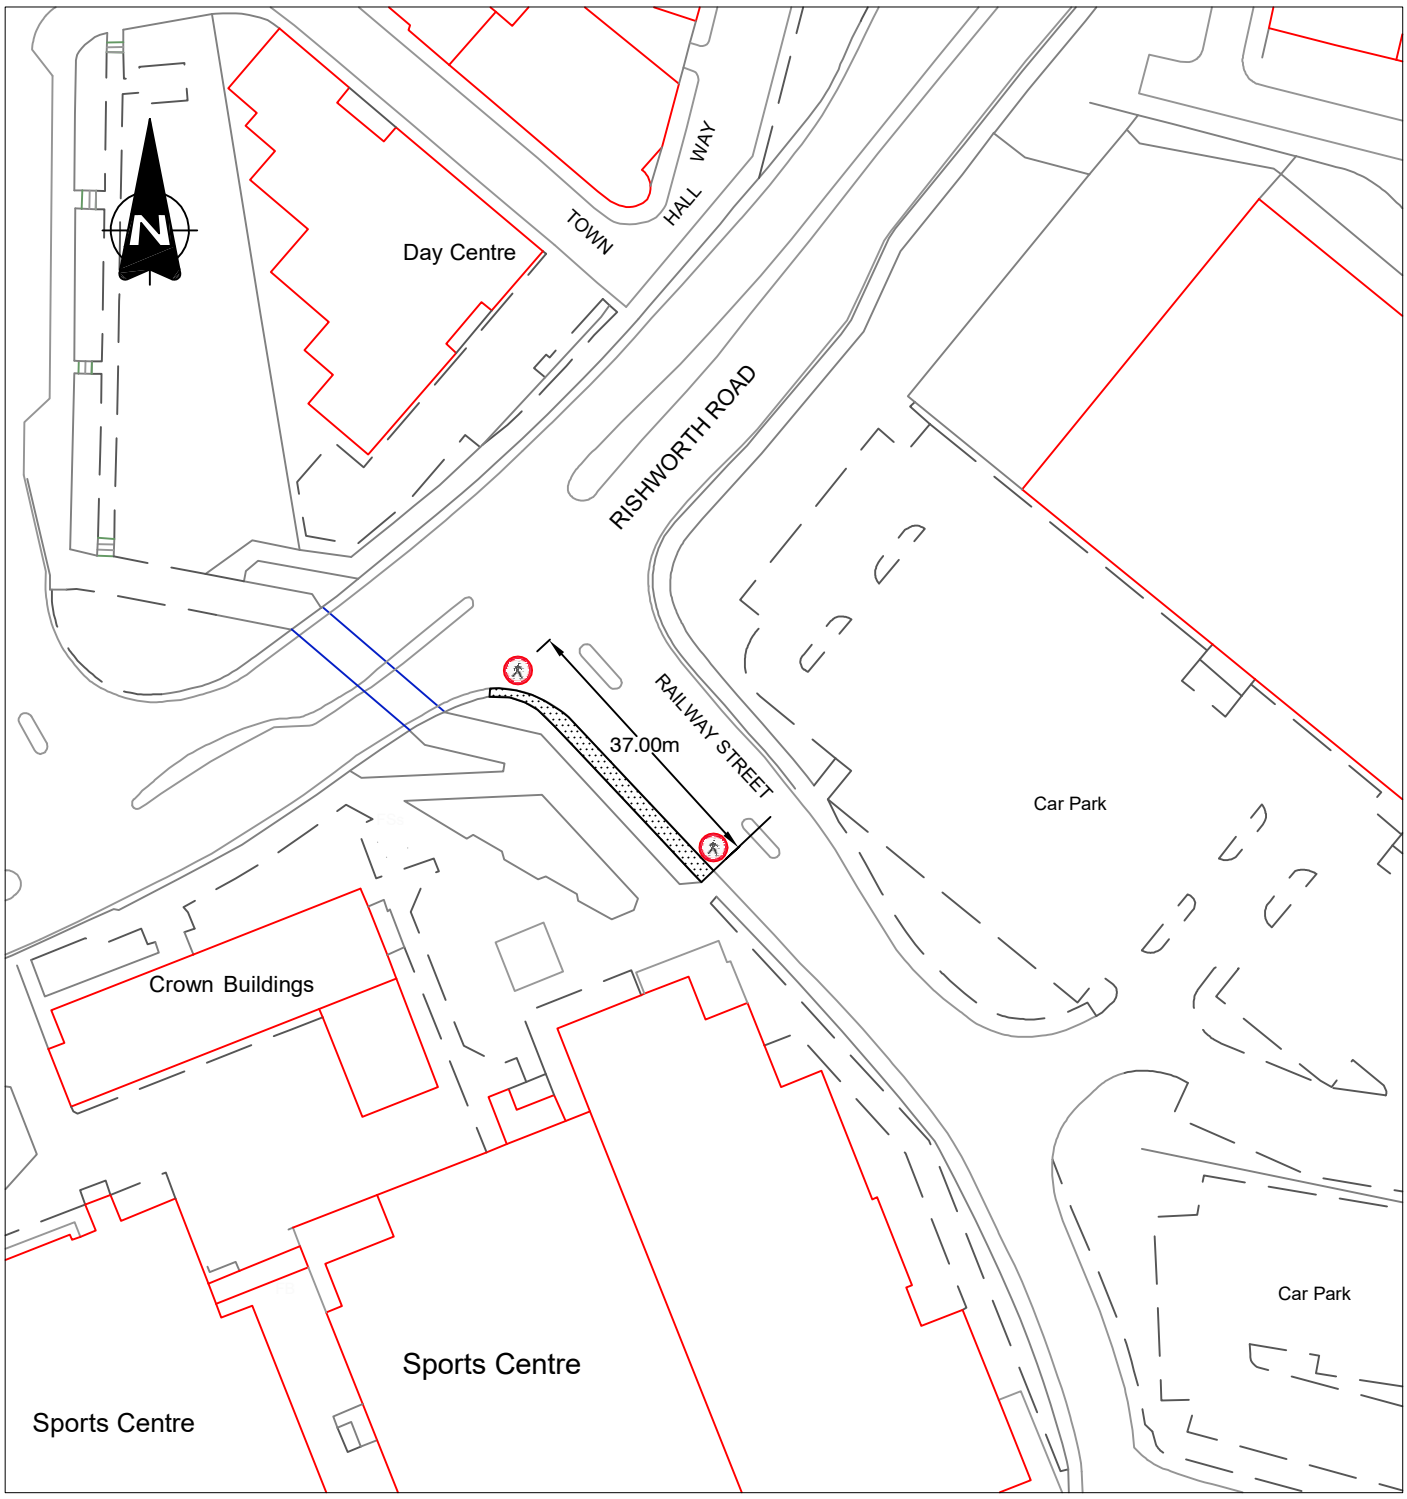

TRAFFIC REGULATION ORDER

Proposed area of Pedestrian Prohibition

© Crown Copyright and database right 2019. Ordnance Survey 100019241

Kirklees COUNCIL

Streetscene & Housing
Flint Street, Fartown
Huddersfield, HD1 6LG

RAILWAY STREET/RISHWORTH ROAD, DEWSBURY – S278 WORKS
PROPOSED PEDESTRIAN CROSSING

TRO CONSULTATION
PROHIBITION OF PEDESTRIANS

Scale	1/1000 A4	
Drawn	JDW	Checked
Section	HD	Date AUG 21
Drawing No.	HD/50/61748/TRO/2	