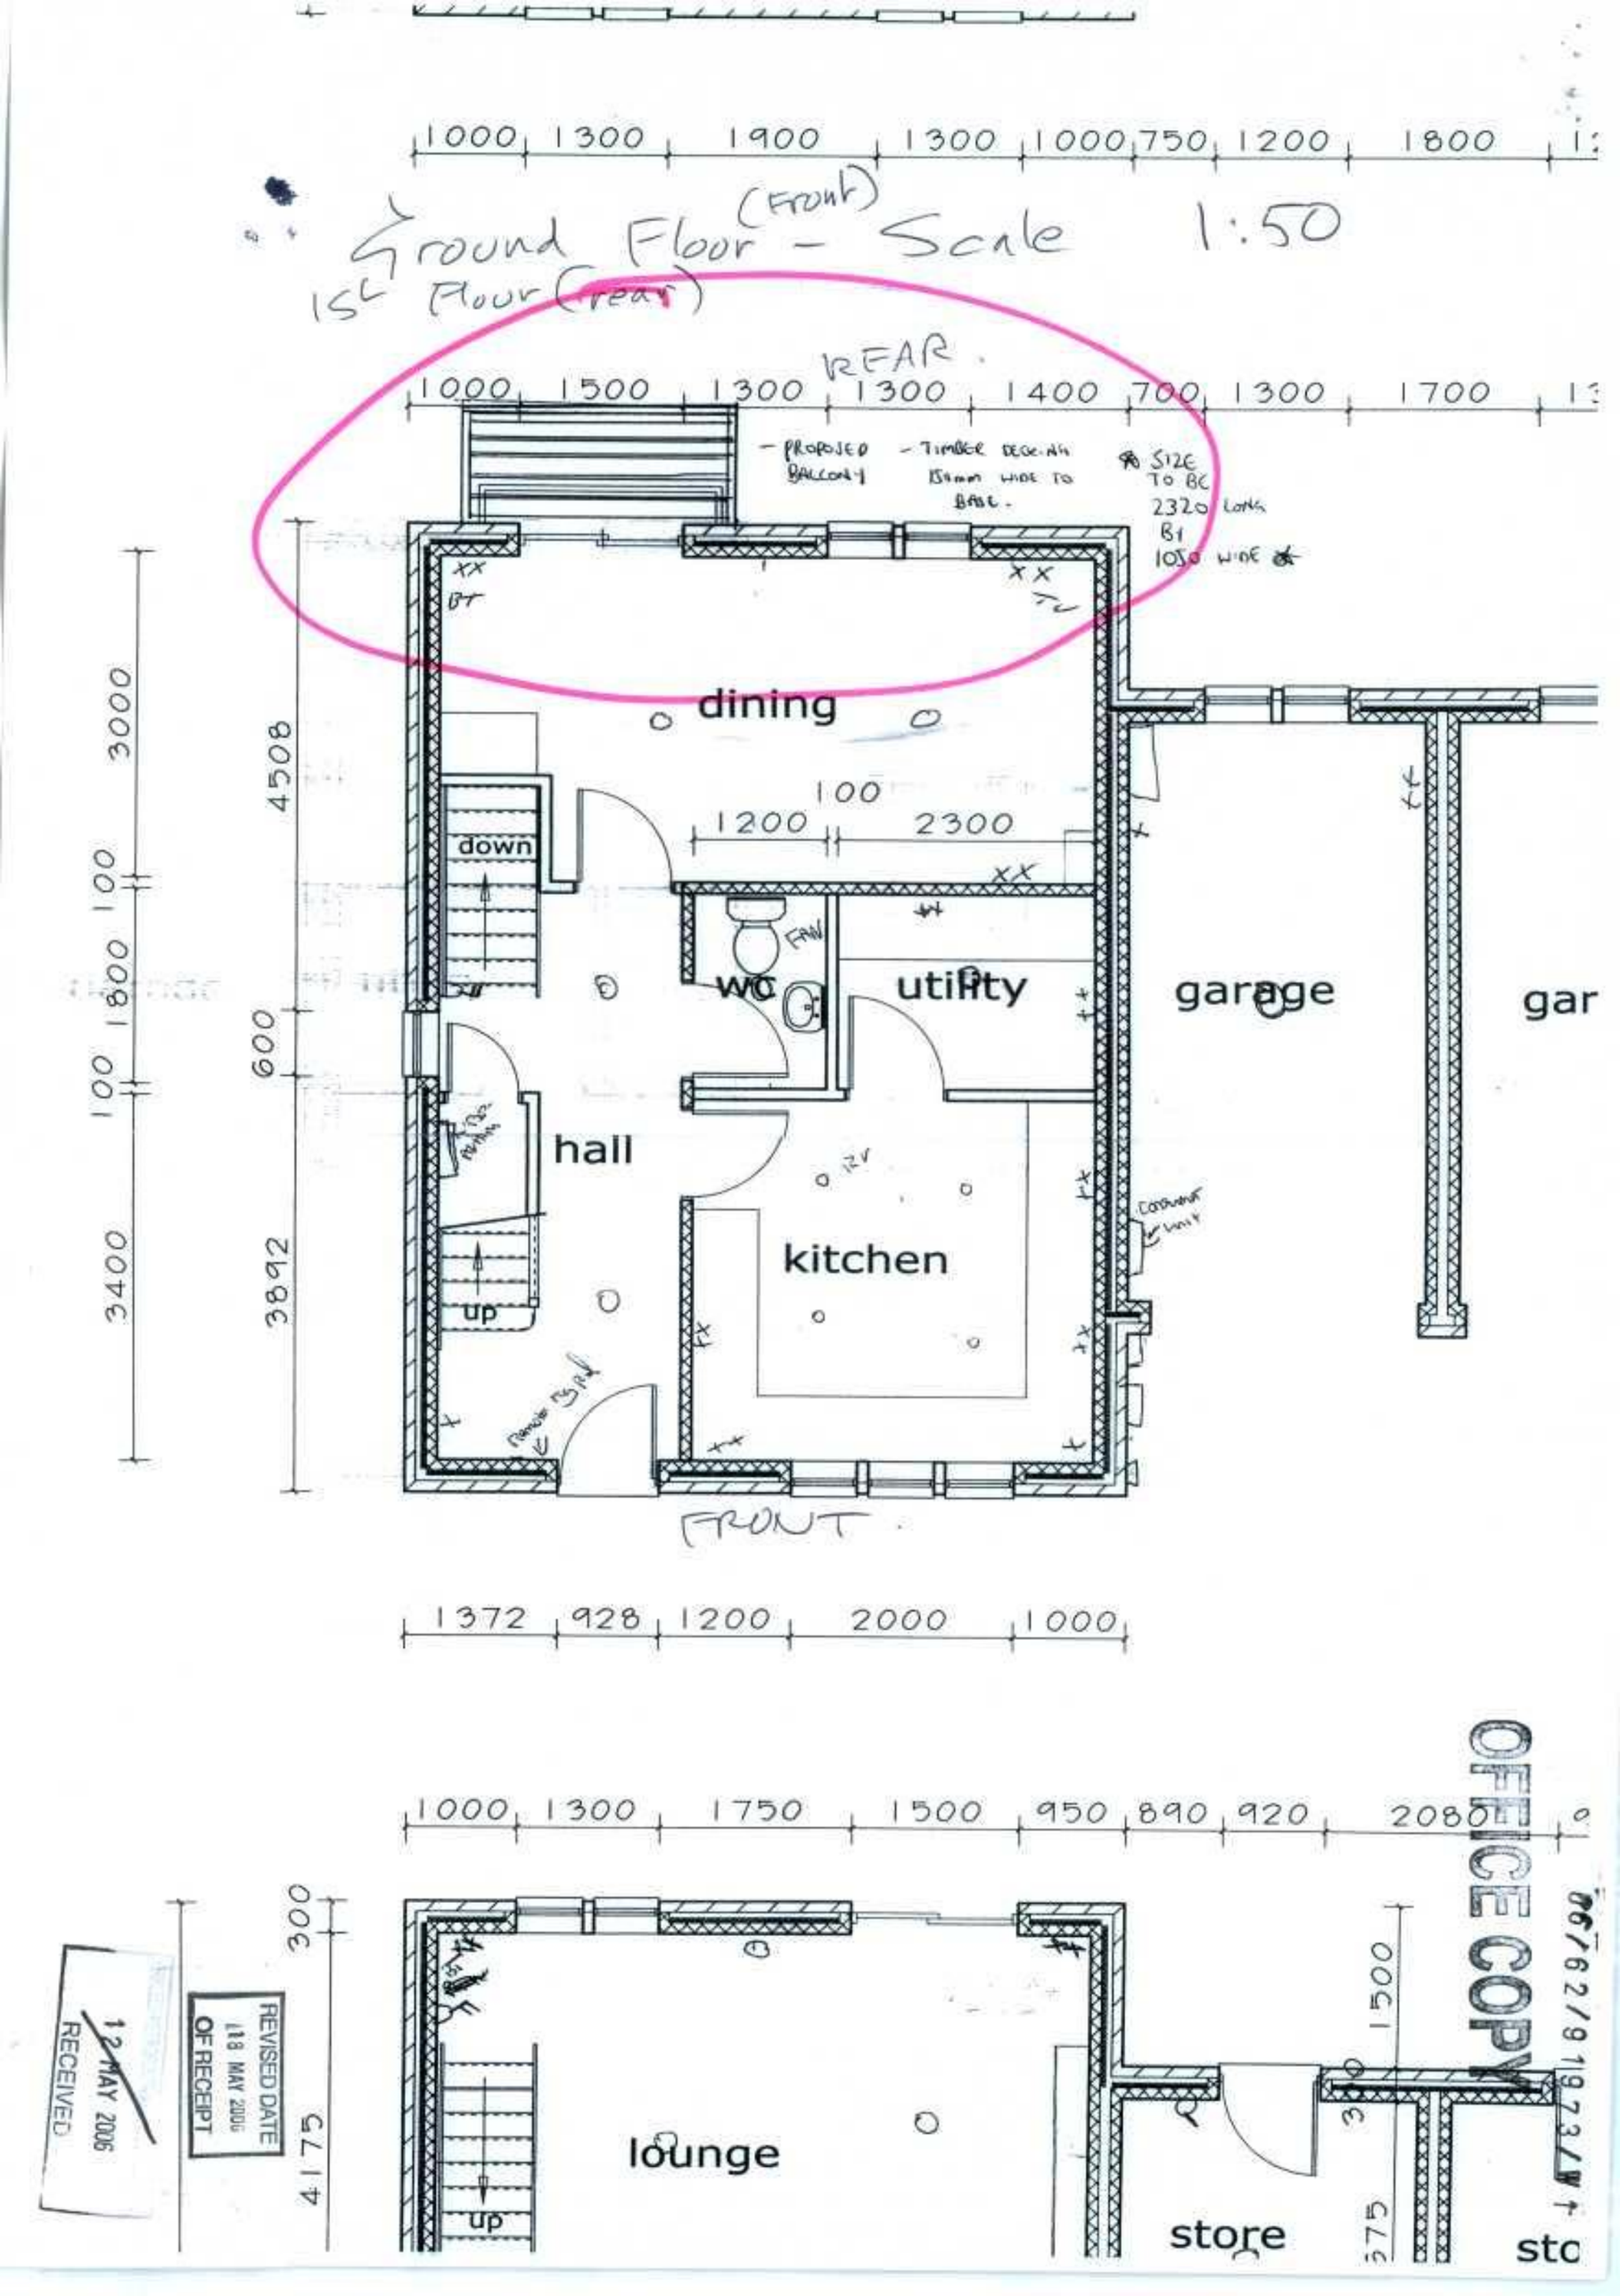

OFFICE COPY
06/62/91 9 73/W
REVISED DATE
18 MAY 2006
OF RECEIPT
12 MAY 2006
RECEIVED