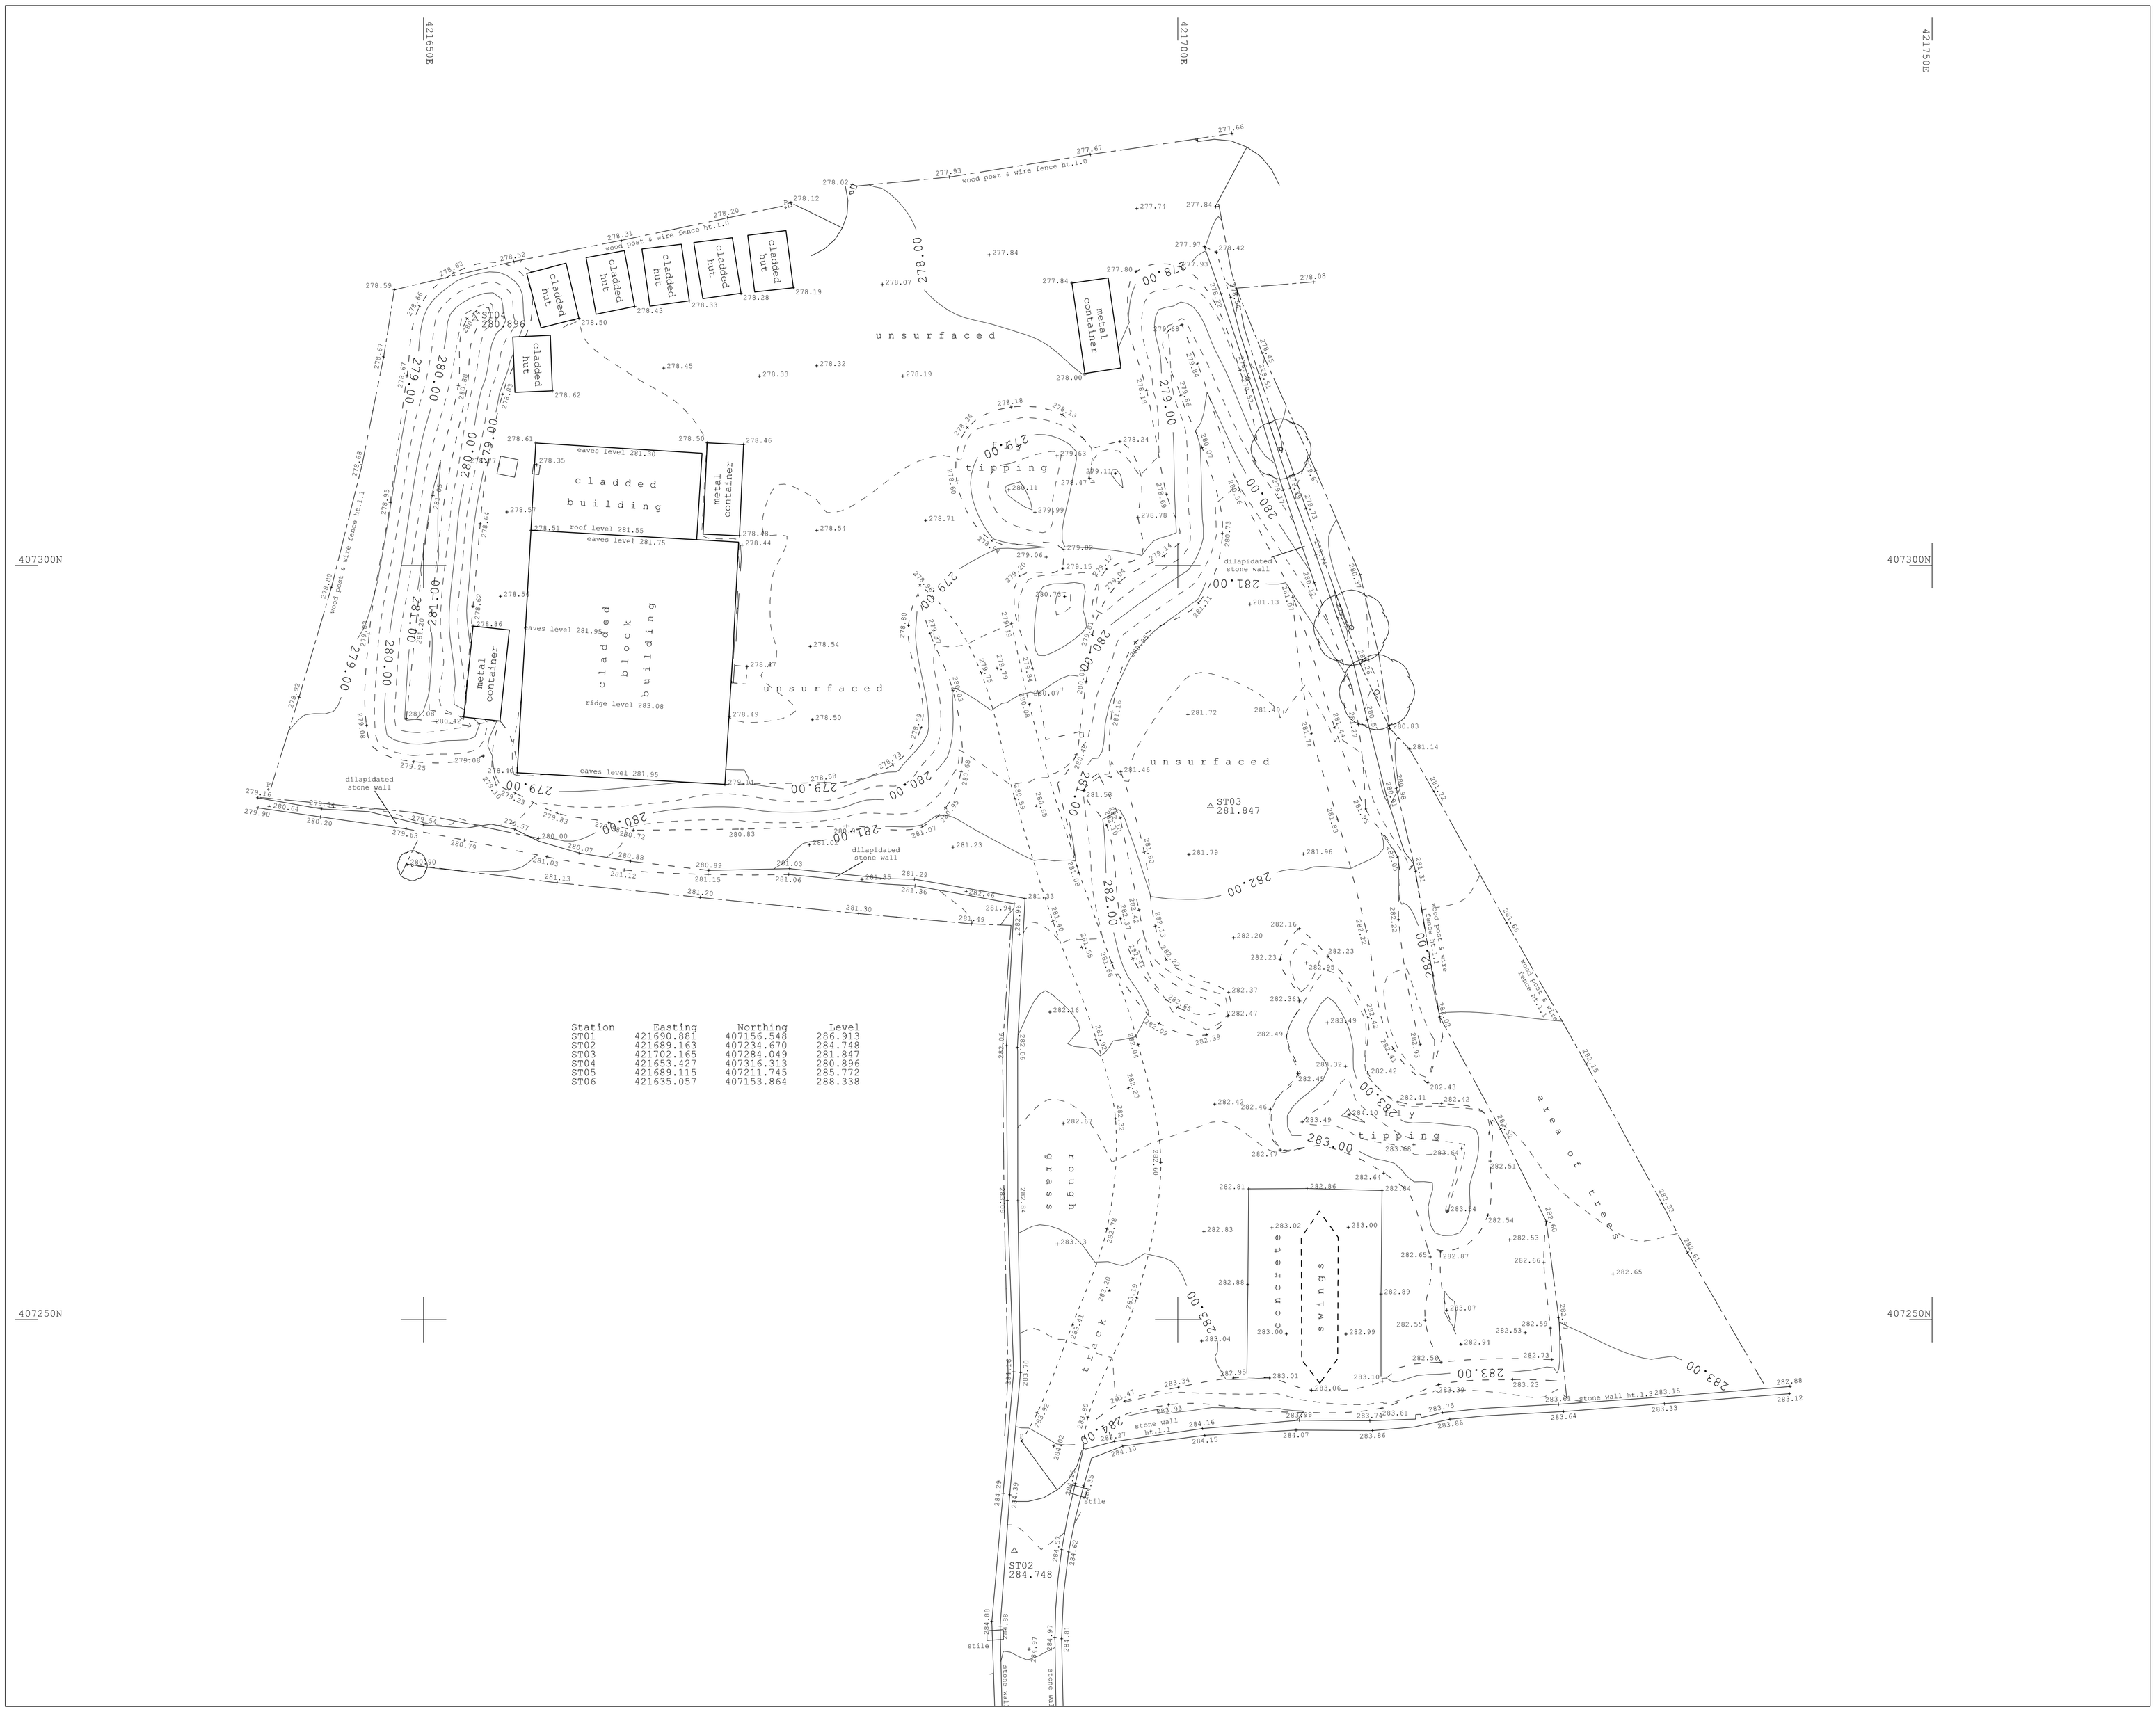

Station	Easting	Northing	Level
ST01	421690.881	407156.548	286.913
ST02	421689.163	407234.670	284.748
ST03	421702.165	407284.049	281.847
ST04	421653.427	407316.313	280.896
ST05	421689.115	407211.745	285.772
ST06	421635.057	407153.864	288.338

CT SURVEYS
Topographic & Building Surveys

THE OLD MILL
HIGHFIELD, TINGLEY
WAKEFIELD
WF3 1LA

Tel : 0113 259 7023
Mob : 07949 195764
email : mail@ct-surveys.com
Web Site : www.ct-surveys.com

© COPYRIGHT CT SURVEYS LTD. REPRODUCTION OF THIS INFORMATION IS PROHIBITED WITHOUT WRITTEN AUTHORITY FROM CT SURVEYS LTD.

ABBREVIATIONS

AR	ASSUMED ROUTE	P	POST / POLE
AV	AIR VALVE	PR	PIPE RISER
B	BOLLARD	RE	RODDING EYE
BH	BOREHOLE	RS	ROAD SIGN
BT	BRITISH TELECOM CHAMBER	RWP	RAINWATER PIPE
CATV	CABLE TV	S	STAY
CP	CABLE PIT	SC	STOP COCK
CL	COVER LEVEL	ST	STOP TAP
CR	CABLE RISER	SV	STOP VALVE
DP	DOWN PIPE	SVP	SOIL VENT PIPE
EP	ELECTRICITY POLE	TC	TRAFFIC CONTROL
ER	EARTH ROD	TCB	TELEPHONE CALL BOX
FH	FIRE HYDRANT	TFR	TAKEN FROM RECORDS
G	GULLY	TH	THRESHOLD LEVEL
GPR	TRACED BY G.P.R.	TL	TRAFFIC LIGHTS
GV	GAS VALVE	TP	TELEGRAPH PLE
IC	INSPECTION CHAMBER	UTGA	UNABLE TO GAIN ACCESS
IL	INVERT LEVEL	UTL	UNABLE TO LOCATE
JB	JUNCTION BOX	UTR	UNABLE TO RAISE
KW	KERB WIER	UTS	UNABLE TO SURVEY
LB	LITTER BIN	UTT	UNABLE TO TRACE
LP	LAMP POST	WL	WATER LEVEL
MH	MANHOLE	VP	VENT PIPE
NL	NOT LOCATED	VR	VAPOUR RECOVERY
NT	NO TRACE	WM	WATER METER
OSA	OUTSIDE SURVEY AREA	WO	WASH OUT VALVE

b	BEAM HEIGHT
c	CILL HEIGHT
cht	CEILING HEIGHT
dht	DOOR HEIGHT
fcht	FALSE CEILING HEIGHT
FL	FLOOR LEVEL
h	HEAD HEIGHT
sp	SPRING POINT
◄	STEPS / STAIRS UP

ALL SERVICES TO BE FIELD VERIFIED.
ALL DRAWINGS REMAIN THE PROPERTY OF CT SURVEYS LTD UNTIL ALL PAYMENTS HAVE BEEN MADE.

CT SURVEYS IS A MEMBER OF:

THE SURVEY ASSOCIATION

constructionline

SURVEY NOTES:

The survey is fitted to National Grid and Datum using GPS, and has been drawn at a scale factor of 1.000

Due to the scale factor any setting out or design works should strictly use the control co-ordinates as shown on the drawing.

SURVEY REVISIONS

PREVIOUS DWG NO:	
REVISION NO:	
DATE:	

REVISION NOTES:

LAYOUT VIEWS

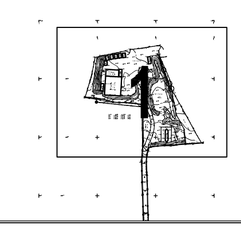

CLIENT:

CADVIS3D

PROJECT TITLE:

Site off Denby Lane,
Birdsedge, Huddersfield

DRAWING NUMBER:

2286CT/1

SCALE: 1:200 @ A1	SURVEY DATE: February 2012	
LEVEL DATUM: OSGB by GPS	GRID DATUM: OSGB fixed at ST01	
BENCH MARK USED: Nail at ST01 surveyed by GPS	BM VALUE: 286.913m	SHEET NUMBER: 1 of 2