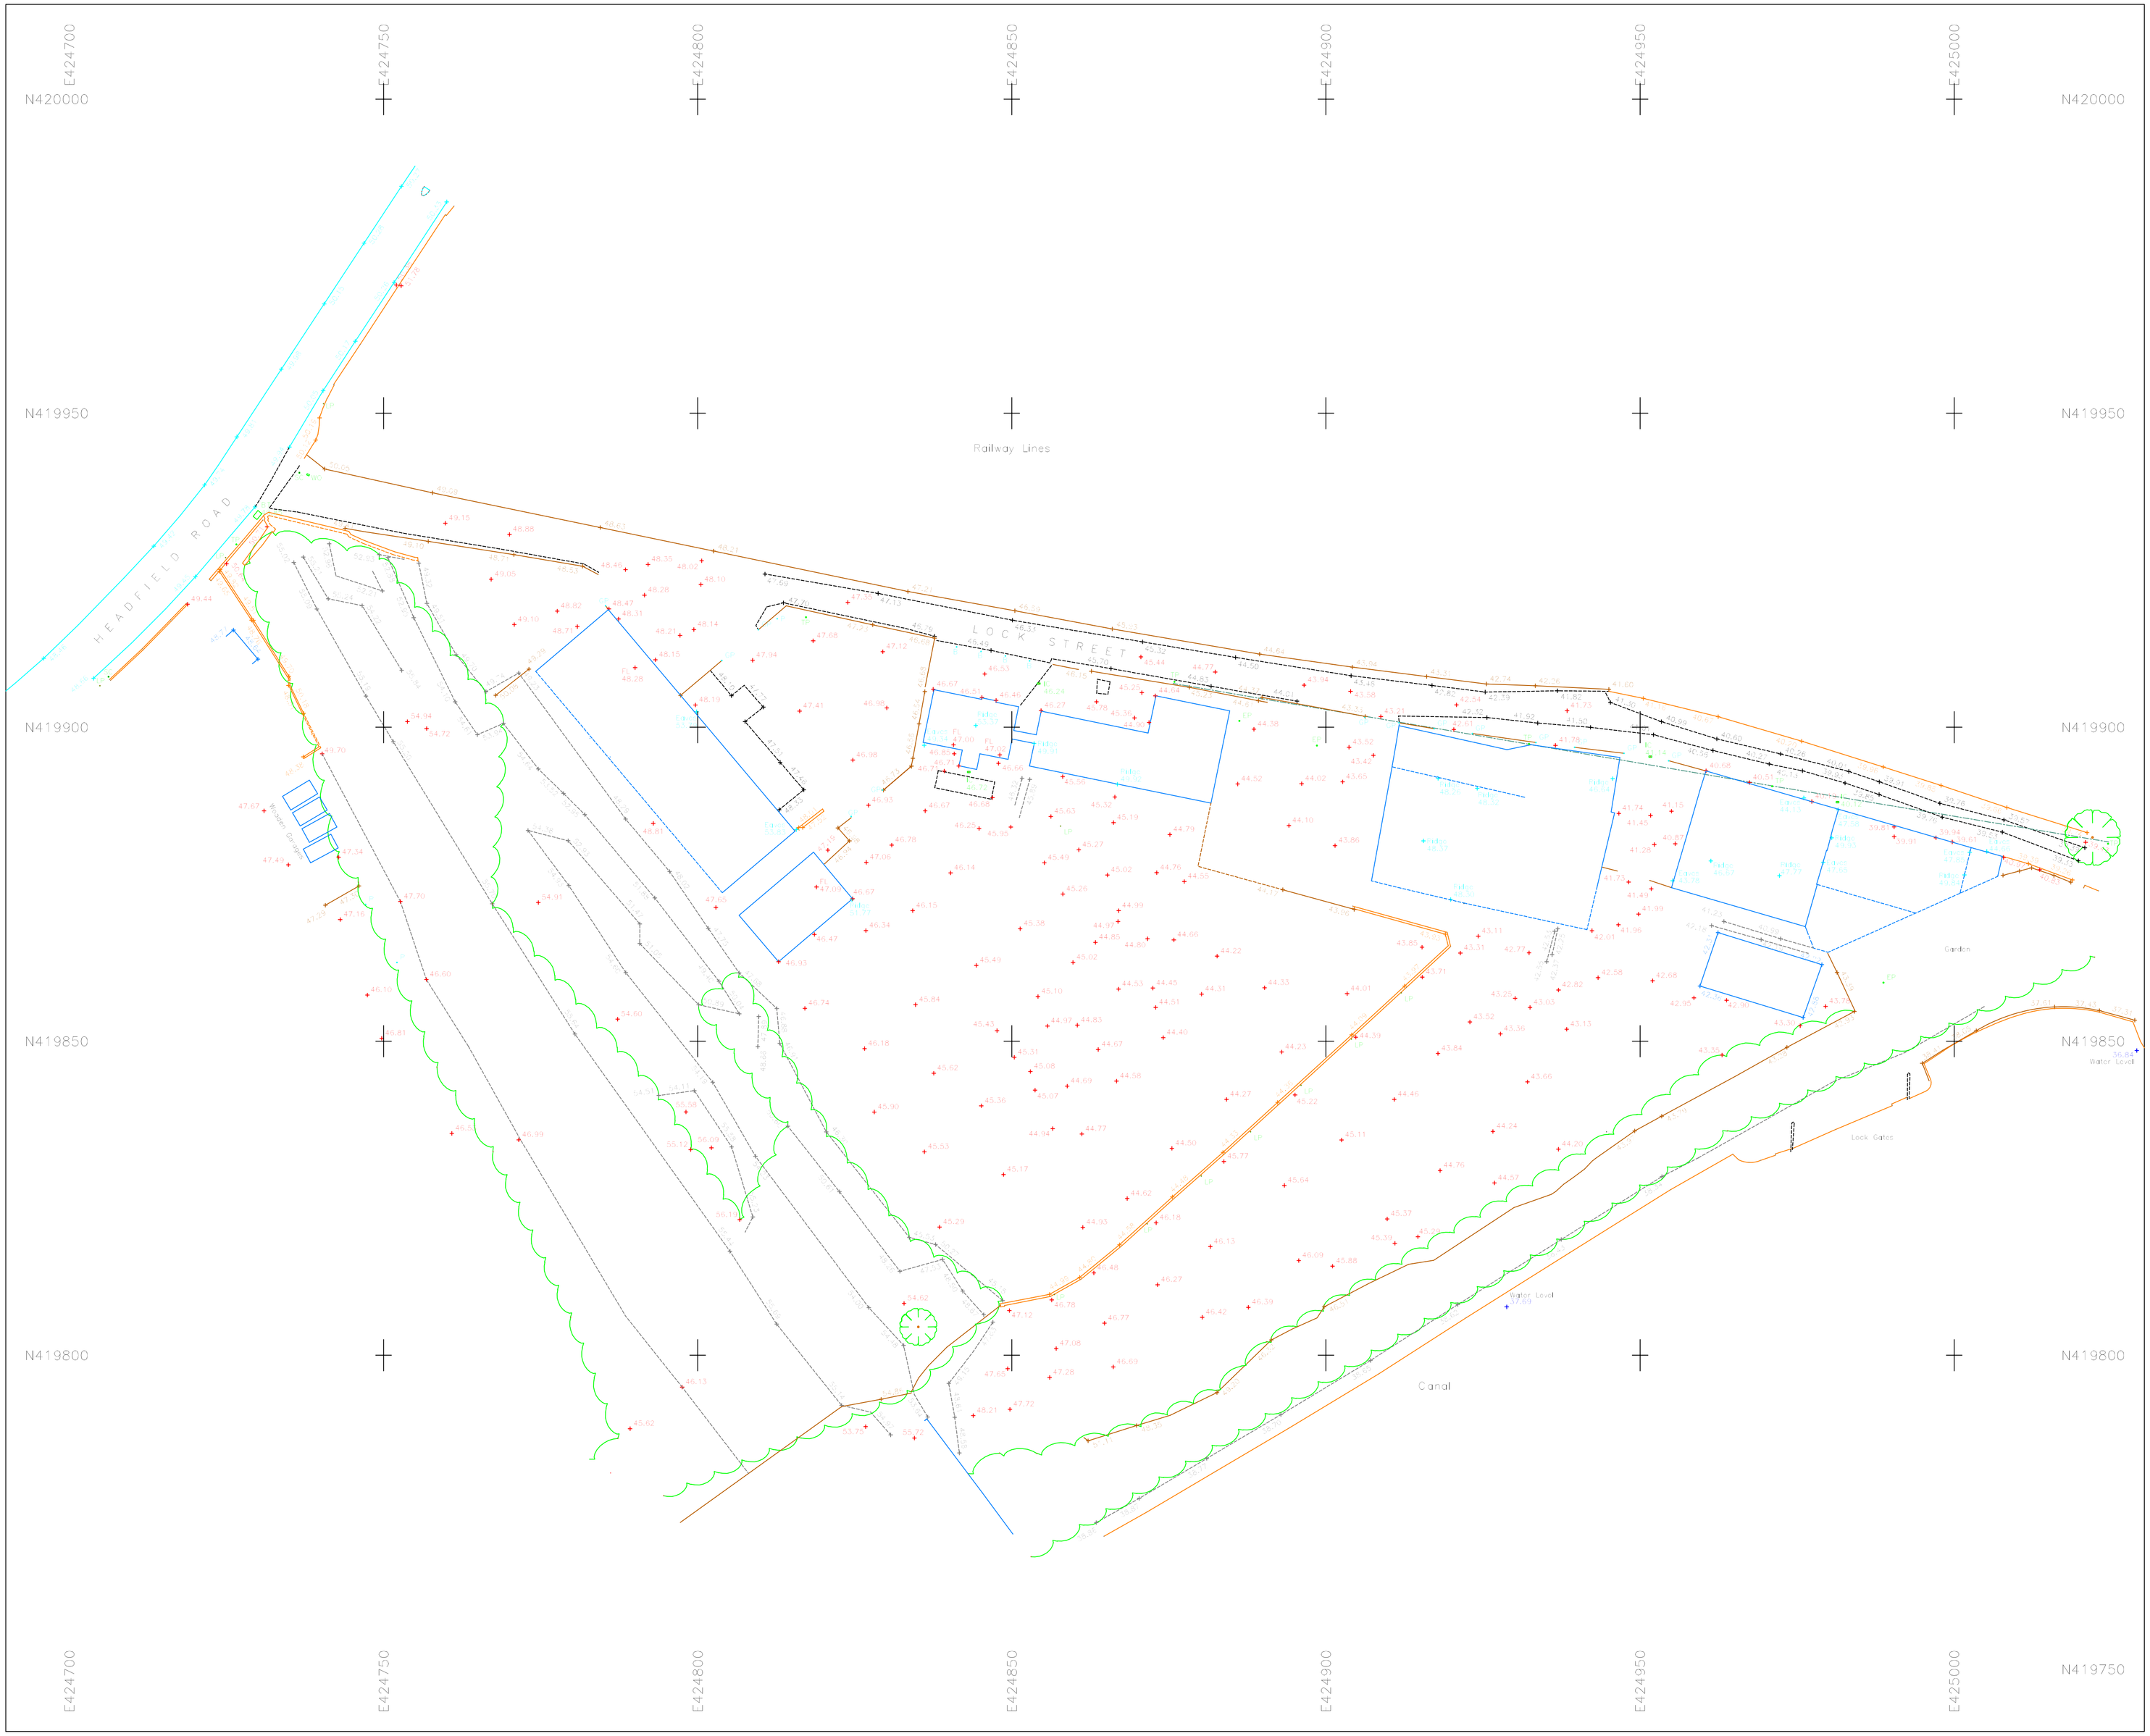

ABBREVIATIONS

AB	Air Brick	DH	Duct Height	PRF	Post & Rail Fence
B	Bollard or Bottom Height	DP	Down Pipe	PWF	Post & Wire Fence
BB	Bulkhead Beacon	ECB	Electricity Control Box	R	Render or Stop Pipe
BD	Brick Drop	ELEC	Electricity	RaD	Radiator
BH	Bannister or Beam Height	EP	Electricity Pole	RE	Railway Eye
BL	Bell Level	FB	Flower Bed	RG	Rough Ground
BP	Brick Pinnacle	FH	Fire Hydrant	RS	Road Sign
BRW	Brick Retaining Wall	FL	Floor Level	RSJ	Rolled Steel Joist
BS	Bus Stop	G	Gully	RWP	Rain Water Pipe
BT	Bench Talbotom	GV	Gas Valve	S	Floor to Window Sill Height
BTCB	BT Control Box	H	Height in Metres	SC	Stop Cock
BW	Brick Wall	H	Floor to W Head Height	SL	Soffit Level or Skylight
BWF	Barbed Wire Fence	HT	Height	SP	Arch Springer Height
CCHD	Concrete	IC	Inspection Cover	SPS	Stone Paving Slabs
CB	Control Box	IL	Invert Level	SW	Stone Wall
CBF	Close Boarded Fence	IRF	Iron Railing Fence	TCSU	Traffic Control
CBW	Concrete Block Wall	IWF	Interwoven Fence	T	Top Heights
CCB	Cable TV Control Box	KG	Kerb Outlet	TL	Traffic Light
CIF	Corrugated Iron Fence	L	Light	TP	Telephone Pole
CL	Cover Level	LP	Lamp Post	TPS	Tactile Paving Slabs
CLF	Chain Link Fence	MH	Manhole	UTL	Unable To Lift
CLSF	Chain Link Security Fence	MKR	Marker	V	Vent
CPF	Concrete Panel Fence	OV	Over Flow Pipe	VP	Vent Pipe
CPS	Concrete Paving Slabs	O/H	Overhead	W	Wall or Window
CR	Arch Crown Height	P	Post	WL	Water Level
CRW	Concrete Retaining Wall	PB	Pillar Box	WM	Water Meter
CSU	Existing Slopes Up	PF	Picket Fence	WMF	Wire Mesh Fence
CTV	Cable Television	PH	Pump Pit	WPF	Wooden Panel Fence
CW	Concrete Wall	PL	Pavement Light	WV	Water Valve
D	Diameter or Doors	PM	Parking Meter	ø	Diameter

NOTES

PLAN GRID IS LOCAL, BASED UPON O.S. NATIONAL GRID

ALL LEVELS ARE IN METRES BASED UPON ORDNANCE DATUM, ACHIEVED USING THE O.S. NATIONAL GPS NETWORK

N

Scale 1:500

0 5 10 15 20 25 30 35 40 45

Metres

SURVEYED BY	DRAWN BY	SCALE
SA	SA	1:500 @ A1
DATE OF ISSUE	MARCH 2012	

TITLE

LAND AT
LOCK STREET
DEWSBURY

LAND SURVEY

DRAWING No.	ISSUE
PS-0671-TS	00
SHEET 1 OF 1	

PARAGON SURVEYS
Chartered Surveyors
GEOMATICS: Land & Engineering Surveyors
292 Wood Lane
Heskin, Chorley
Lancashire
PR7 5NT
Tel: (01257) 453200
Fax: (01257) 453211
Email: post@ParagonSurveys.co.uk

RICS CIOB