

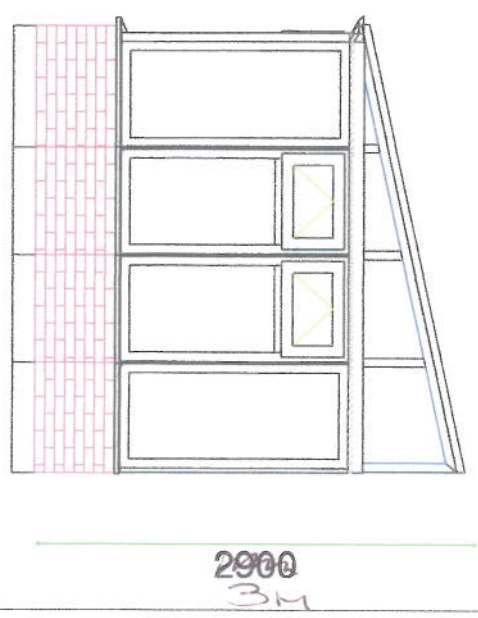
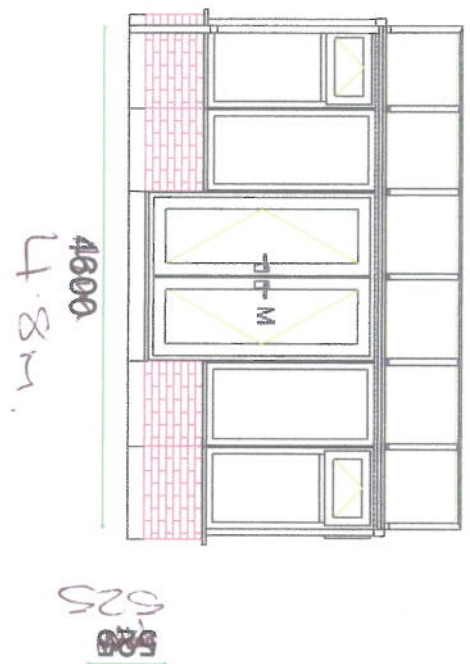


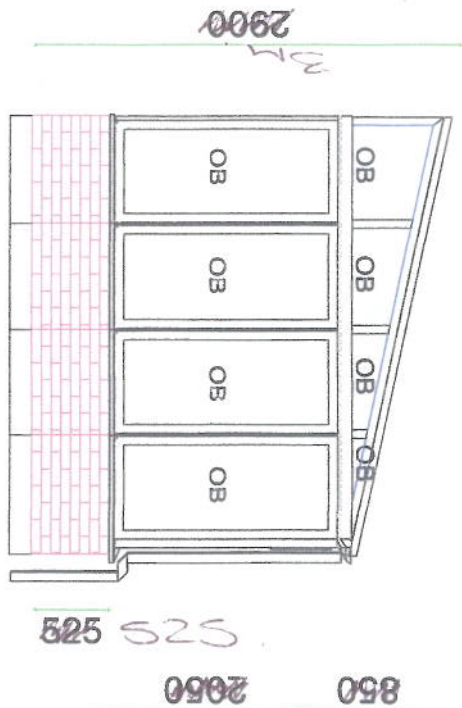



2900 3m

OB = Minster obscure glass

2900 3m

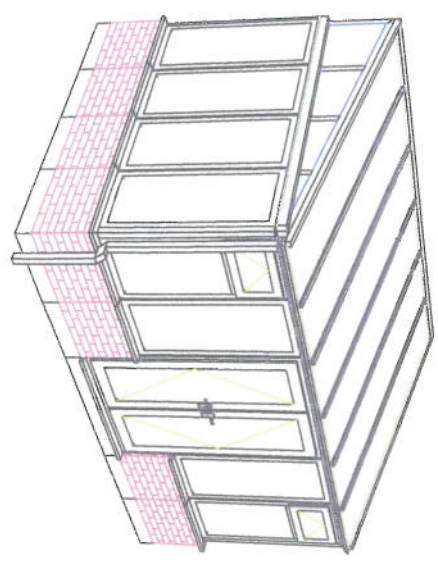

3m
2900

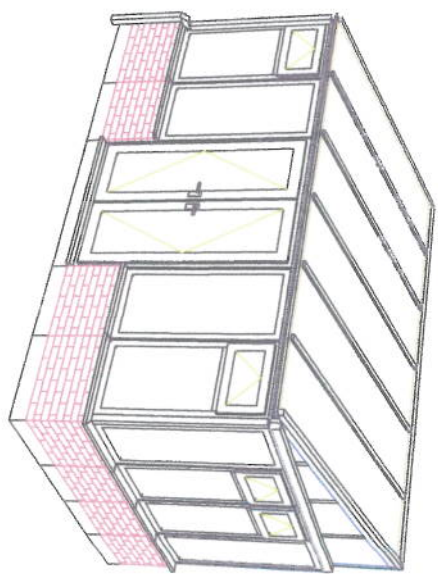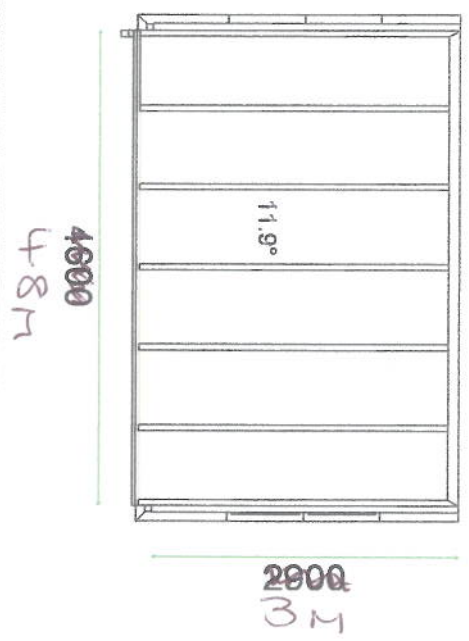

DETAILS

All dimensions shown are in millimeters and are to internal frame/rine beam.

Overall height to top of ridge/wallplate too ead (Excluding Crestine and Finales if applicable).

M = Master door / First to Open

Please note this conservatory is not designed to accept a fan.

Job Info

IN419573

Todd/Akhtar

Todd