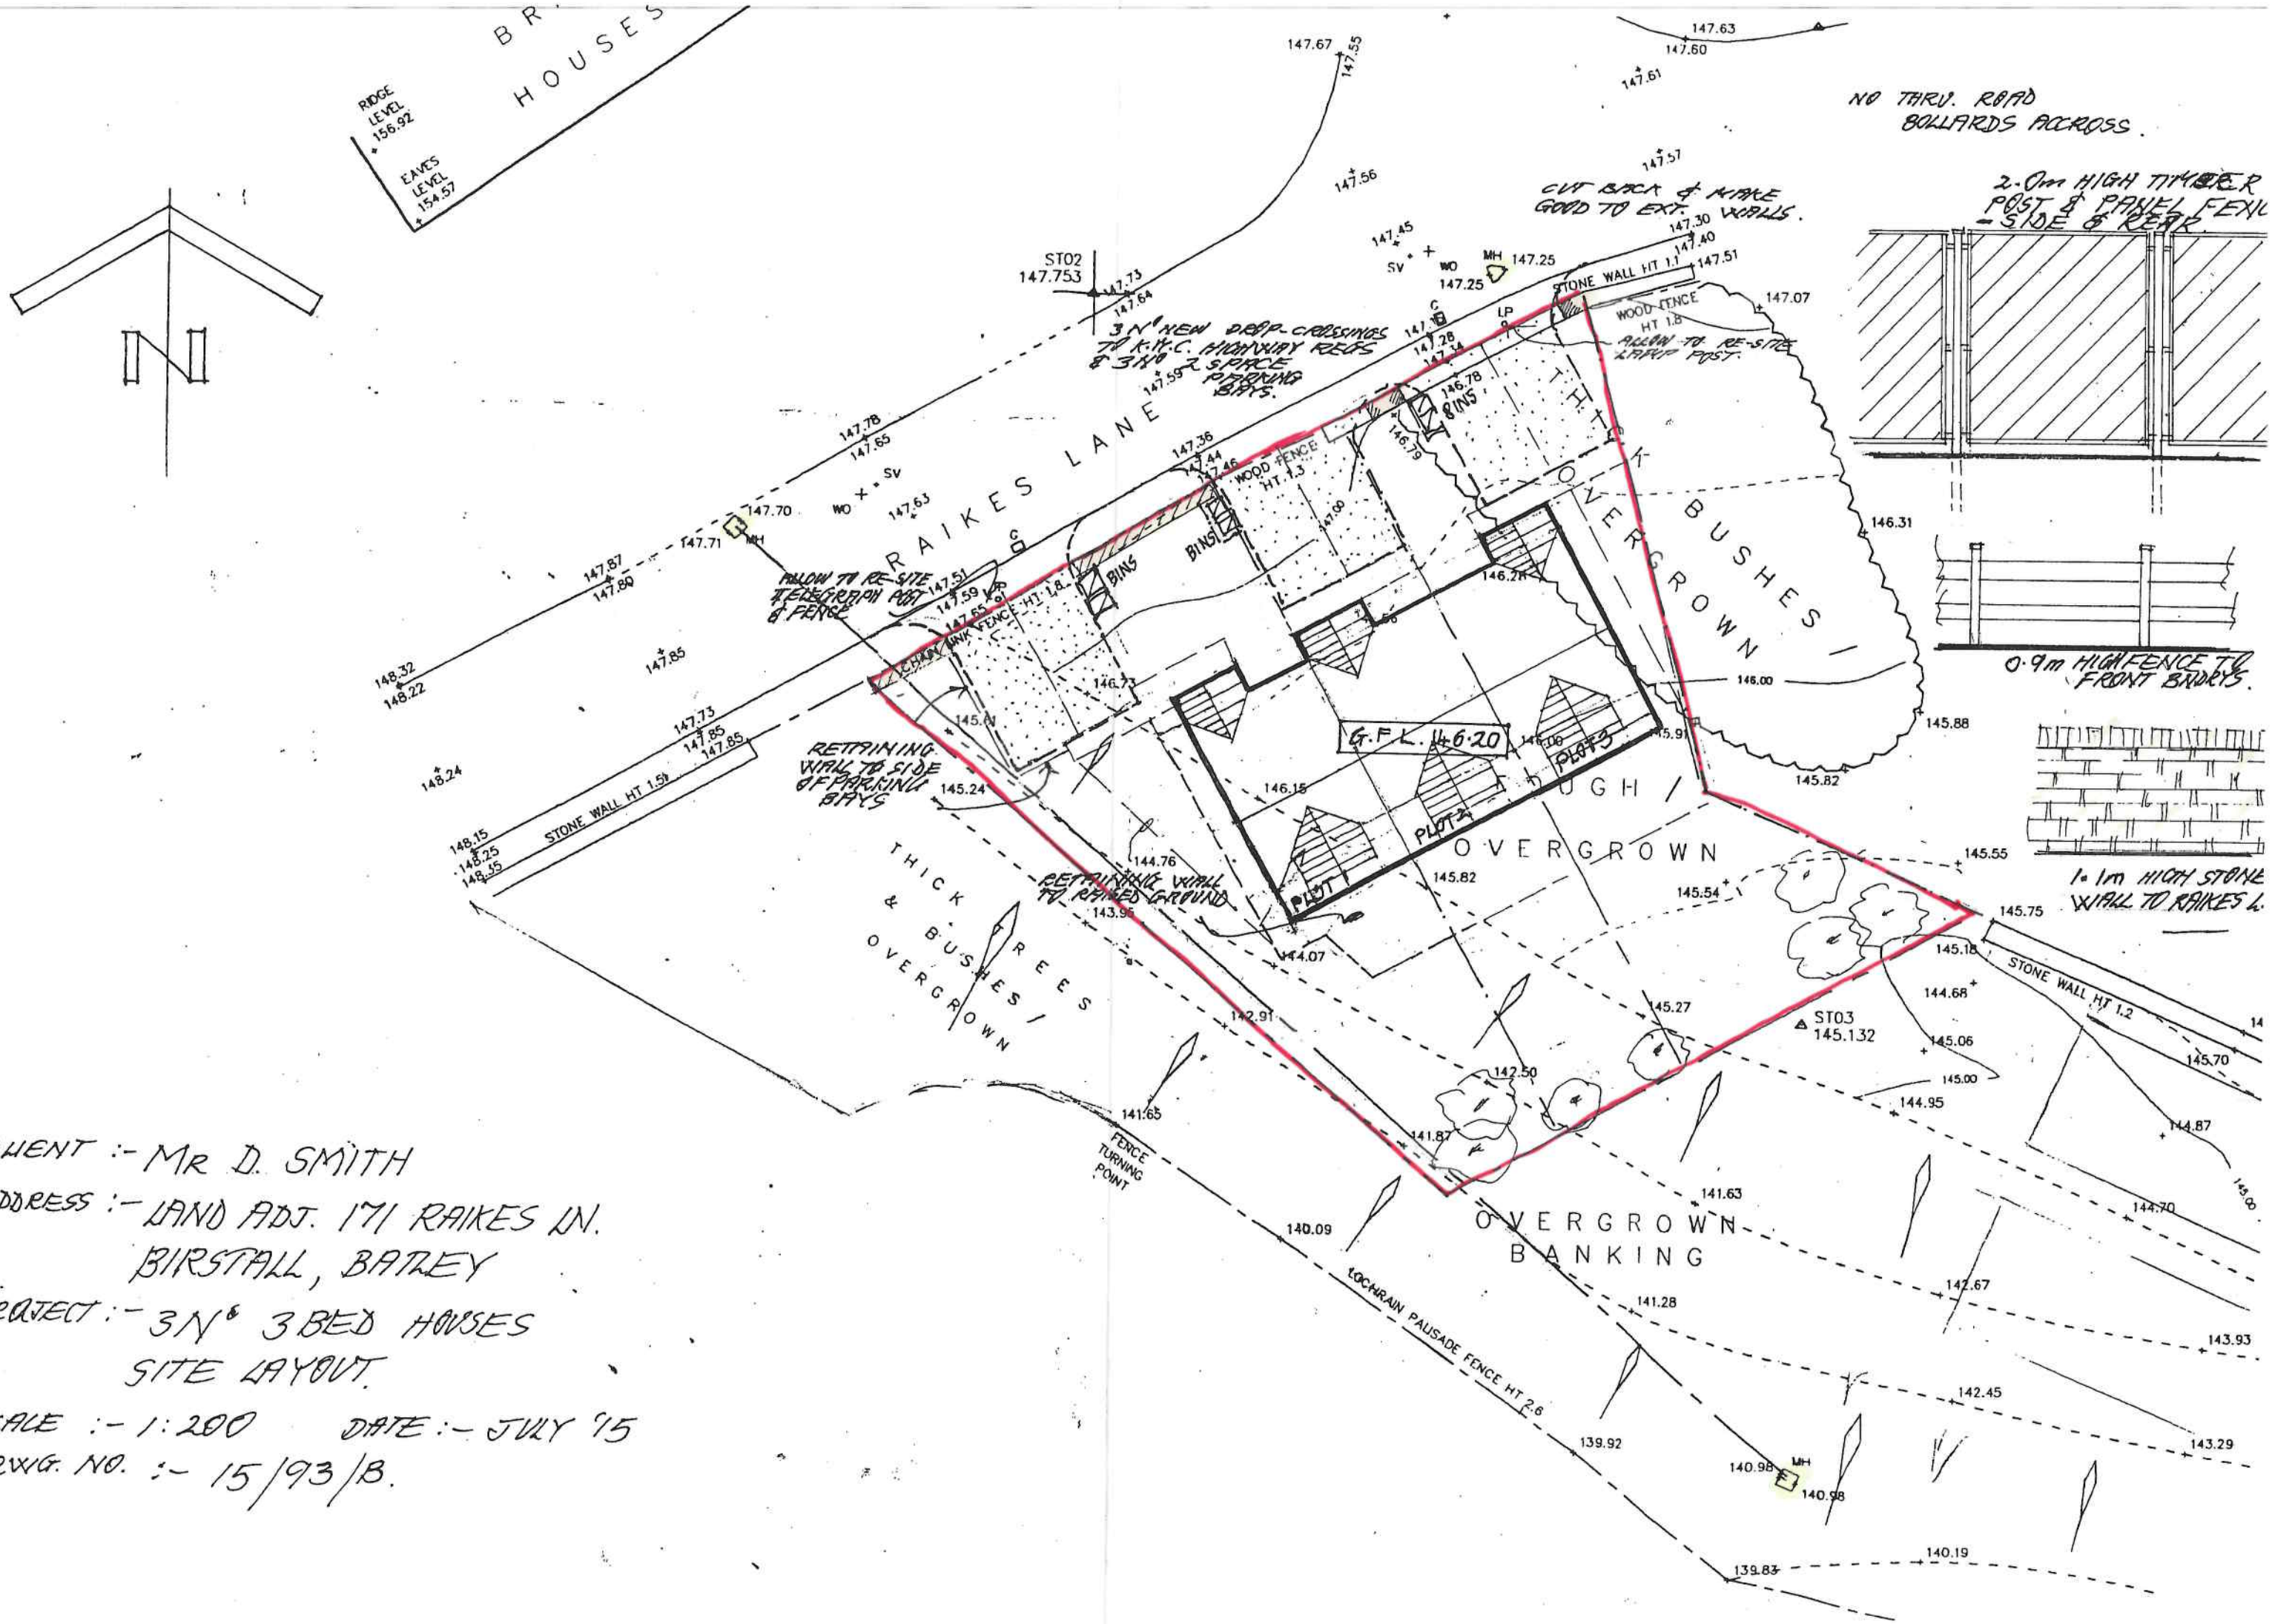

CLIENT :- MR D. SMITH

ADDRESS :- LAND ADJ. 171 RAIKES LN.
BIRSTALL, BATLEY

PROJECT :- 3 No 3 BED HOUSES
SITE LAYOUT.

SCALE :- 1:200 DATE :- JULY '15

DRWG. NO. :- 15/93/B.