

Malkin Farm

Brow Lane

Holmfirth

HD9 2RJ

07946872499

paul@paulmatthewsarchitectural.co.uk

www.paulmatthewsarchitectural.co.uk

Company Registration Number: 09898149 – Company
Registered in England and Wales

Do not scale from drawing, use figured
dimensions only.

All dimensions must be checked and verified on
site prior to commencement
of works and architect to be notified of any
discrepancies.

The copyright for these drawings remains the
property of Paul MatthewsArchitectural Ltd.
They must not be reproduced in any way without
prior written consent from the originator (Paul
MatthewsArchitecturalLtd).

Structural elements and structural support for
new roof to be designed by structural engineer

Existing blockwork retaining
wall heightened to infill void
between existing blockwork
retaining wall and new roof
structure

Brown profiled sheeting
(Vandyke brown) to match
existing to vertical areas

Existing roof profile and
pole support shown thus

Existing roof to drain into
existing surface water
system.

Brown profiled
sheeting


Existing ground
levels retained
Full width roller shutter door (to
save any building upfoundations
to siles)

Block retaining
wall


Existing foundations to be
proved for adequacy for
additional loading

SOUTH ELEVATION
(Front)

Existing concrete floor slab to be
retained. (No groundworks
forming part of proposals)

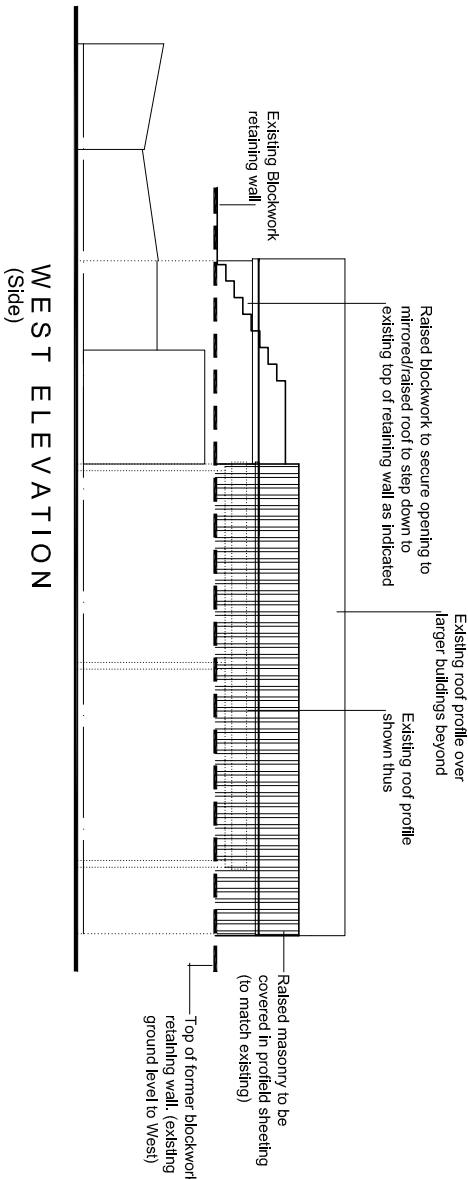

East elevation unaffected by proposals

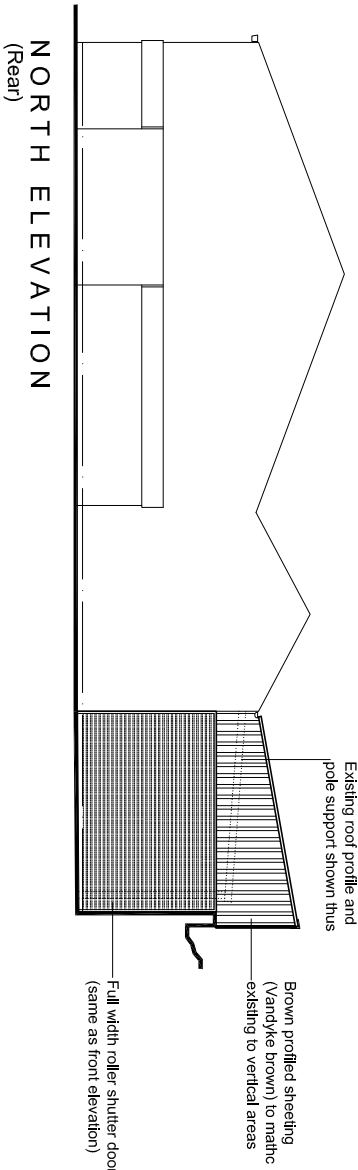

Project
Logwood Garage, Sheffield Road, New Mill,
Holmfirth, West Yorkshire, HD9 7JQ.

Client

Logwood Garage

Drawing Title/Issue

Proposed Elevations

scale date sheet size dwg. no.
1:200 01/16 A3 K/O1/06

1:100

