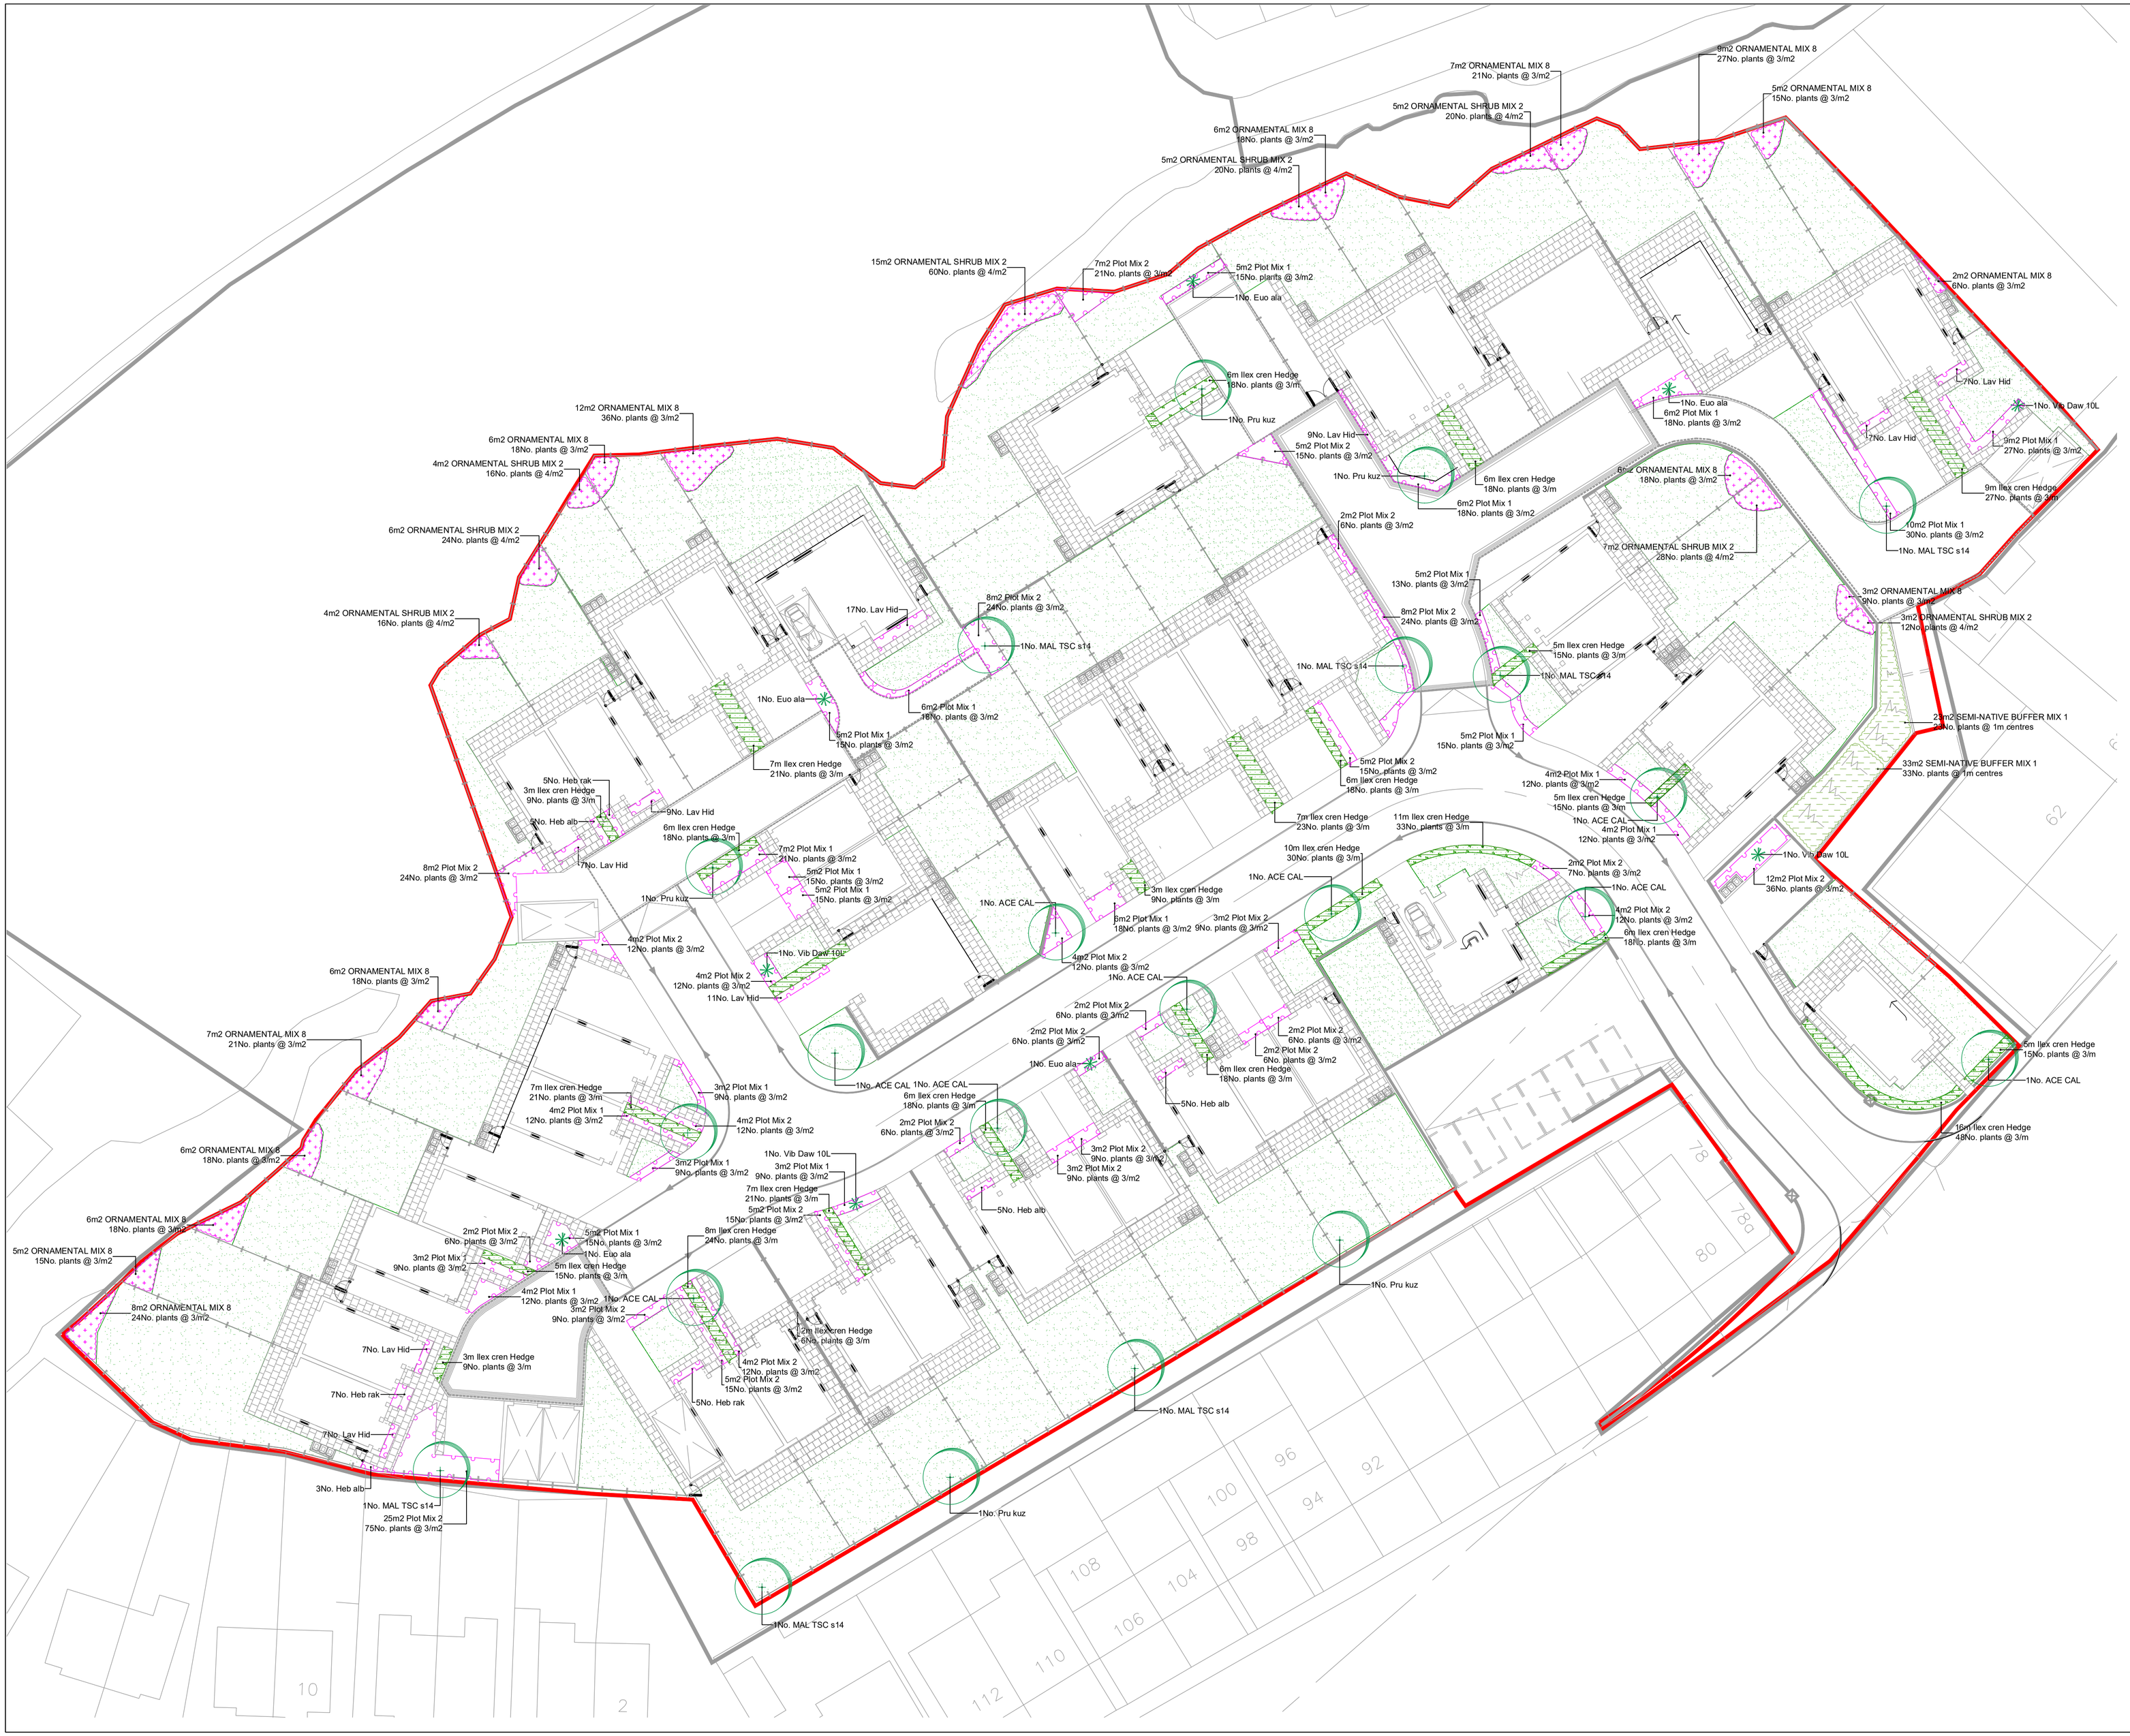

Do not scale this drawing (printed or electronic version).

Contractors must check all dimensions from site

This drawing is copyright and is for use on this site only. This drawing should be read in conjunction with all relevant consultants drawings and specialist subcontractors / supply chain drawings and specifications.

All works to be carried out in accordance with the latest British Standards / Codes of Practice unless specifically directed otherwise in the specification.

Responsibility for the reproduction of this drawing in paper form, or issued in electronic format, lies with the recipient to check that all information has been replicated in full and is correct when compared to the original paper or electronic image.

Graphical representations of equipment on this drawing have been co-ordinated, but are approximations only. Please refer to the specifications and / or details for actual sizes and / or specific contractor construction information.

Soft Works

- Shrub planting - Front gardens
- Shrub planting - Rear gardens
- Hedges
- Grass-Turf
- Semi-native Shrub Mix
- Tree-Large Standard, 2m clear stems
- Shrub-Specimen 10L

Plant Schedule

QTY	UNIT	CODE	PLANT NAME	STOCK	SIZE	SPACING
Shrubs						
5	No.	Euo ala	Euonymus alatus	C 10L	60-80cm	1/m2
18	No.	Heb alb	Hebe albicans	C 3L	30-40cm	3/m2
17	No.	Heb rak	Hebe rakaiensis	C 3L	20-30cm	3/m2
81	No.	Lav Hid	Lavandula angustifolia "Hidcote"	C 2L	20-30cm	4/m2
4	No.	Vib Daw 10L	Viburnum x bodnantense "Dawn"	C 10L	100-125cm	1/m2
QTY	UNIT	CODE	PLANT NAME	STOCK	FORM	GIRTH/HEIGHT
Trees						
9	No.	ACE CAL	Acer campestre 'Elsrik'	RB	STD	14-16cm
7	No.	MAL TSC s14	Malus tschnoskii	RB	STD	14-16cm
5	No.	Pru kuz	Prunus 'Kursar'	RB	STD	14-16cm
QTY	UNIT	CODE	PLANT NAME		STOCK	SIZE
Hedges						
155	m	Ilex cren Hedge	Ilex crenata 'Convexa'		C 3L	40-60cm
465	No.	Plants spaced @ 3/m in a Single Row				
PERCENT	QTY	UNIT	PLANT NAME		STOCK	SIZE
Plant Mixes						
49m2 ORNAMENTAL SHRUB MIX 2 planted @ 4/m2						
5%	10	No.	Bergenia cordifolia 'Purpurea'		C 3L	Full pot
20%	39	No.	Brachyglottis 'Sunshine'		C 3L	40-60cm
10%	20	No.	Choisya ternata		C 3L	40-60cm
15%	29	No.	Cornus stolonifera 'Kelseyi'		C 3L	40-60cm
15%	29	No.	Cotoneaster dammeri		C 3L	20-30cm
10%	20	No.	Euonymus japonicus 'Latifolius Albomarginatus'		C 3L	20-30cm
10%	20	No.	Genista hispanica		C 3L	20-30cm
5%	10	No.	Phormium 'Sundowner'		C 10L	40-60cm
10%	20	No.	Pyracantha 'Orange Charmer'		C 3L	20-30cm
Individual varieties to be planted in groups of approximately 10.						
94m2 ORNAMENTAL MIX 8 planted @ 3/m2						
15%	42	No.	Skimmia x confusa 'Kew Green'		C 3L	20-30cm
15%	42	No.	Hebe pinguifolia		C 3L	20-30cm
15%	42	No.	Vinca minor		C 3L	30-40cm
15%	42	No.	Liriope muscari		C 2L	20-30cm
10%	28	No.	Deschampsia cespitosa		C 3L	40-60cm
10%	28	No.	Viburnum opulus		C 3L	40-60cm
10%	28	No.	Lonicera pileata		C 3L	40-60cm
10%	28	No.	Ilex aquifolium		C 3L	40-60cm
Individual varieties to be planted in groups of approximately 3 per m2.						
56m2 SEMI-NATIVE BUFFER MIX 1 planted @ 1m centres						
15%	8	No.	Prunus spinosa		C 10L	80-100cm
20%	11	No.	Elaeagnus x ebbingeii		C 10L	80-100cm
15%	8	No.	Cornus sanguinea		C 3L	40-60cm
15%	8	No.	Cotoneaster salicifolius		C 3L	40-60cm
10%	6	No.	Viburnum tinus		C 10L	80-100cm
10%	6	No.	Viburnum opulus		C 10L	80-100cm
10%	6	No.	Sambucus nigra		C 10L	80-100cm
124m2 Plot Mix 1 planted @ 3/m2						
15%	56	No.	Spiraea japonica 'Gold Mound'		C 3L	Full pot
15%	56	No.	Viburnum davidii		C 3L	Full pot
15%	56	No.	Hebe vernicosa		C 3L	Full pot
15%	56	No.	Euonymus fortunei 'Emerald Gaiety'		C 3L	Full pot
10%	37	No.	Viburnum opulus 'Roseum'		C 3L	Full pot
15%	56	No.	Rosmarinus officinalis 'Miss Jessopp's Upright'		C 3L	Full pot
15%	56	No.	Choisya ternata 'Sundance'		C 3L	Full pot
Individual varieties to be planted in close groups of approximately 5 or 7 rather than being evenly spaced.						
Aucuba and Viburnum should be positioned and the back of beds.						

Notes and Abbreviations

C	=	Container (or pot) grown, followed by size of the container (or pot).
FORM	=	Shape of tree as supplied by the nursery.
QTY	=	Quantity
RB	=	Rootballed (balled and wrapped).
SIZE	=	Height or Spread of juvenile plant.
Std	=	(clear stem) Standard.
STOCK	=	Root condition/protection method eg Bare root.

- Refer to specification for further information.
- All plants to be completely hardened off
- Substitutions to be agreed with Landscape Architect.

Rev.	Date.	Description.	Drawn	Chk'd
P02	29/01/2016	PLANNING	KM	CM
P01	19/01/2016	PLANNING	KM	CM

URBAN GREEN

21 Swan Street,Manchester, M4 5JJ.Tel. (0161) 312 3131
www.urbangreen-space.co.uk hello@urbangreen-space.co.uk

Client: Cornell Group

Project: Cowlersley Lane

Title: Landscape GA - Soft
DRAFT FOR COMMENT

Status: Planning

Project:	Drawn:	Checked:
11105	KM	CM
Scale @A1 1:250	**Date:** 19/01/2016	**Approved:** MT
Drawing No: 11105_L03		**Revision:** P02