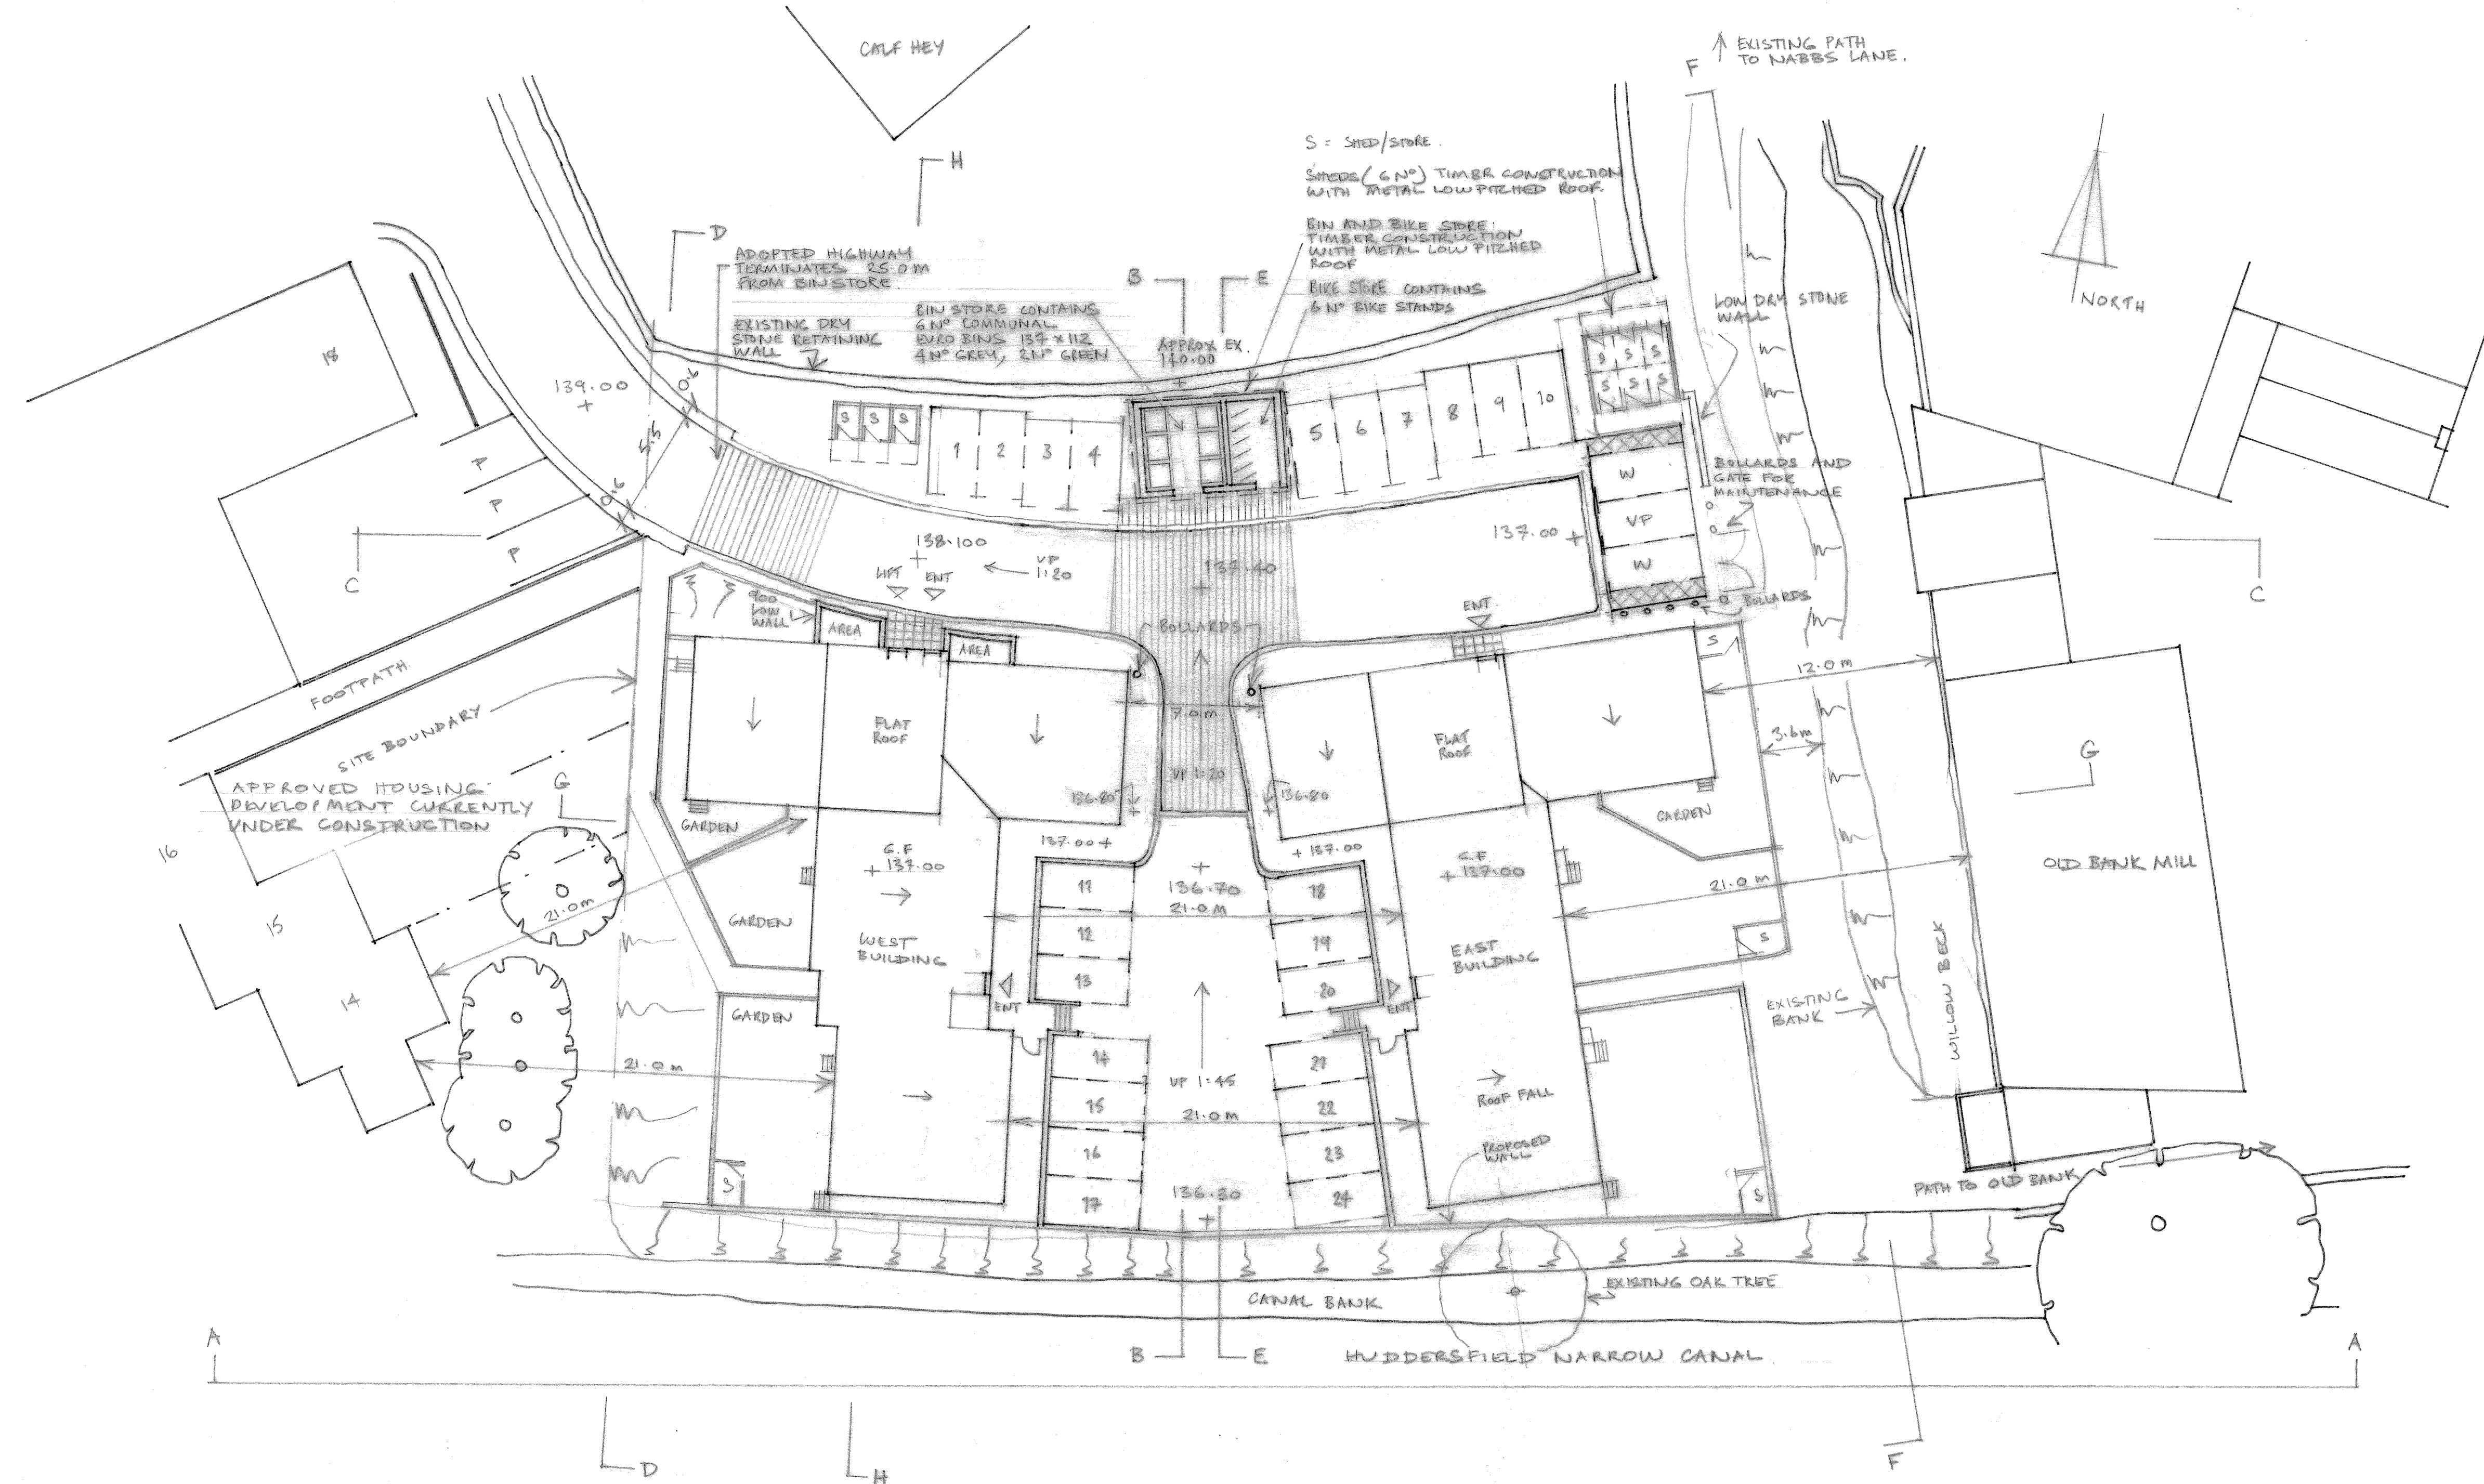


PROPOSED RESIDENTIAL DEVELOPMENT AT OLD BANK, SLAITHWAITE			
CLIENT S.B. HOMES LTD			
WILLIAM BEST RISA THE CHAPEL HOUSE 22, FOLE GATE SCAMMONDEN WEST YORKSHIRE HD3 3PW 01484 845896			
DRAWING: PROPOSED SITE PLAN			
SCALE:	B4	DATE	
1:200	WB	14/01/2016	
2015/319	100		