


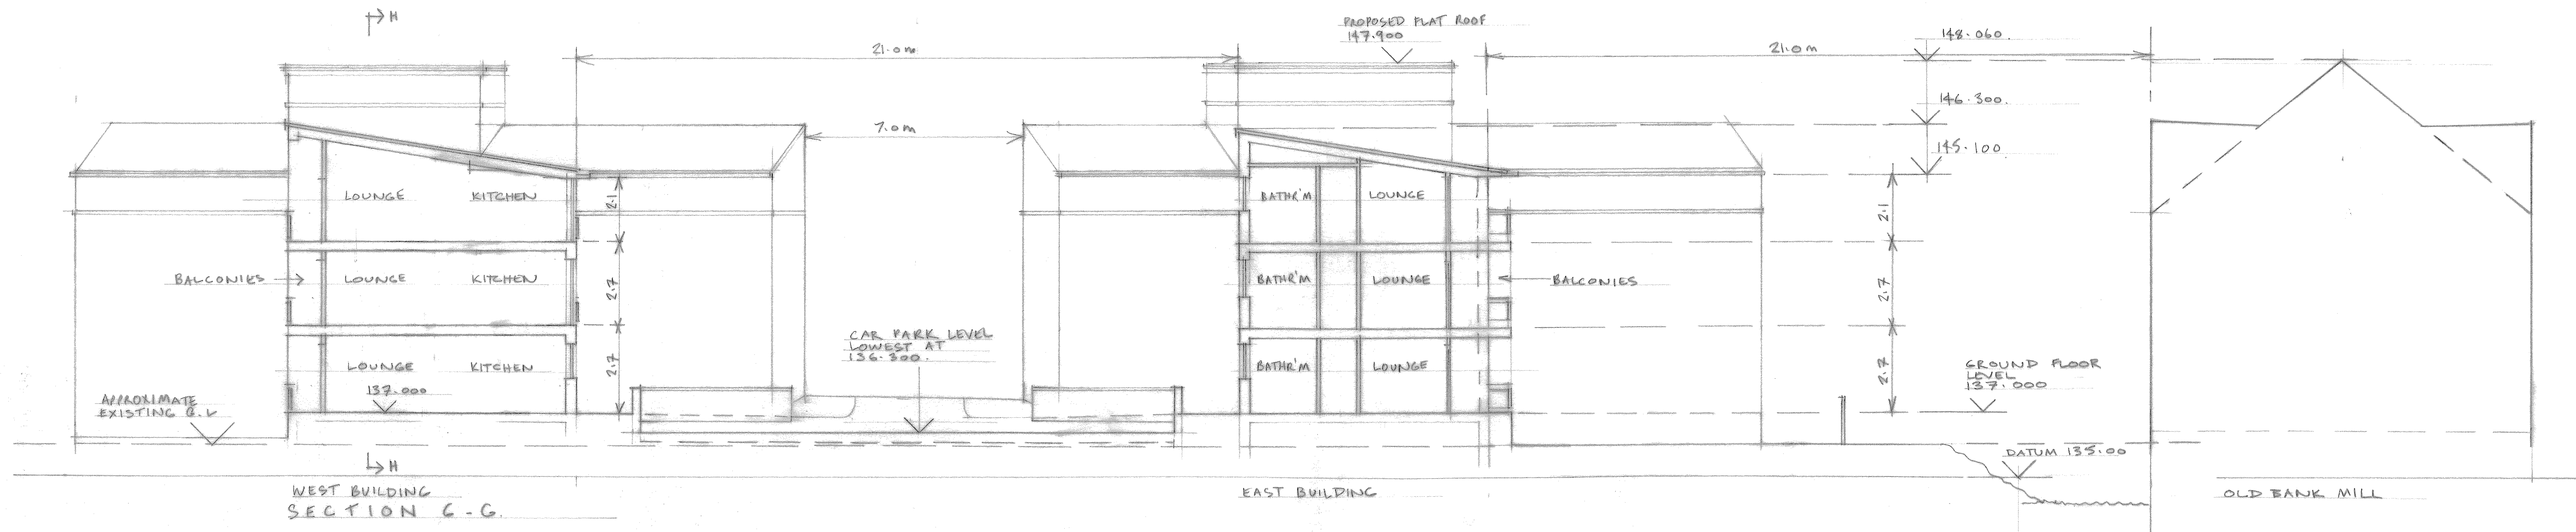

PROPOSED RESIDENTIAL DEVELOPMENT AT OLD BANK, SLATTHWAITE			
CLIENT S.B. HOMES LTD			
DRAWING: PROPOSED SECTIONS			
WILLIAM BEST RIBA	SCALE: 1:100	BY WS	DATE 14/01/2016
THE CHAPEL HOUSE			
22, POLE GATE			
SCAMMOLDEN			
WEST YORKSHIRE HD3 3PW			
01484 845896			
			2015/319/103