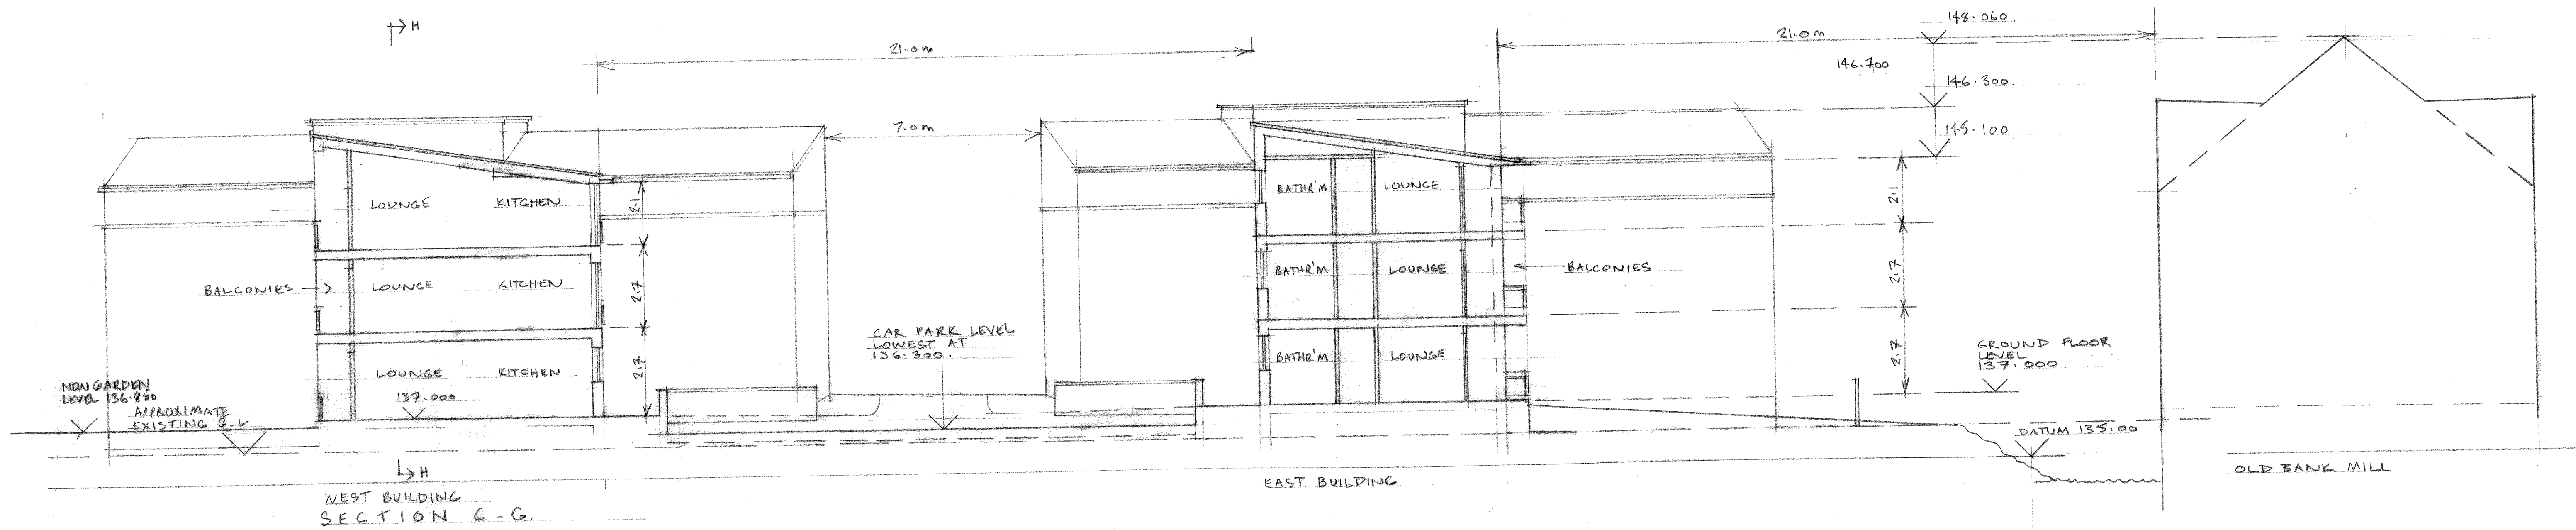


RW B 01/02/17 GROUND FLOOR GLAZED INPINS UNDER CORNER BALCONIES.
 REV A 22/12/16 ROOFING LOWERED OVER MAIN ENTRANCE, GARDEN LEVELS RAISED

PROPOSED RESIDENTIAL DEVELOPMENT AT OLD BANK, SLATTHWAITE			
CLIENT S.B. HOMES LTD			
DRAWING: PROPOSED SECTIONS			
WILLIAM BEST RIBA		SCALE:	BY
THE CHAPEL HOUSE		1:100	WB
22, POLE GATE		DATE	
SCAMMOWDEN		14/01/2016	
WEST YORKSHIRE		2015/319/103	
01424 845896		B	