




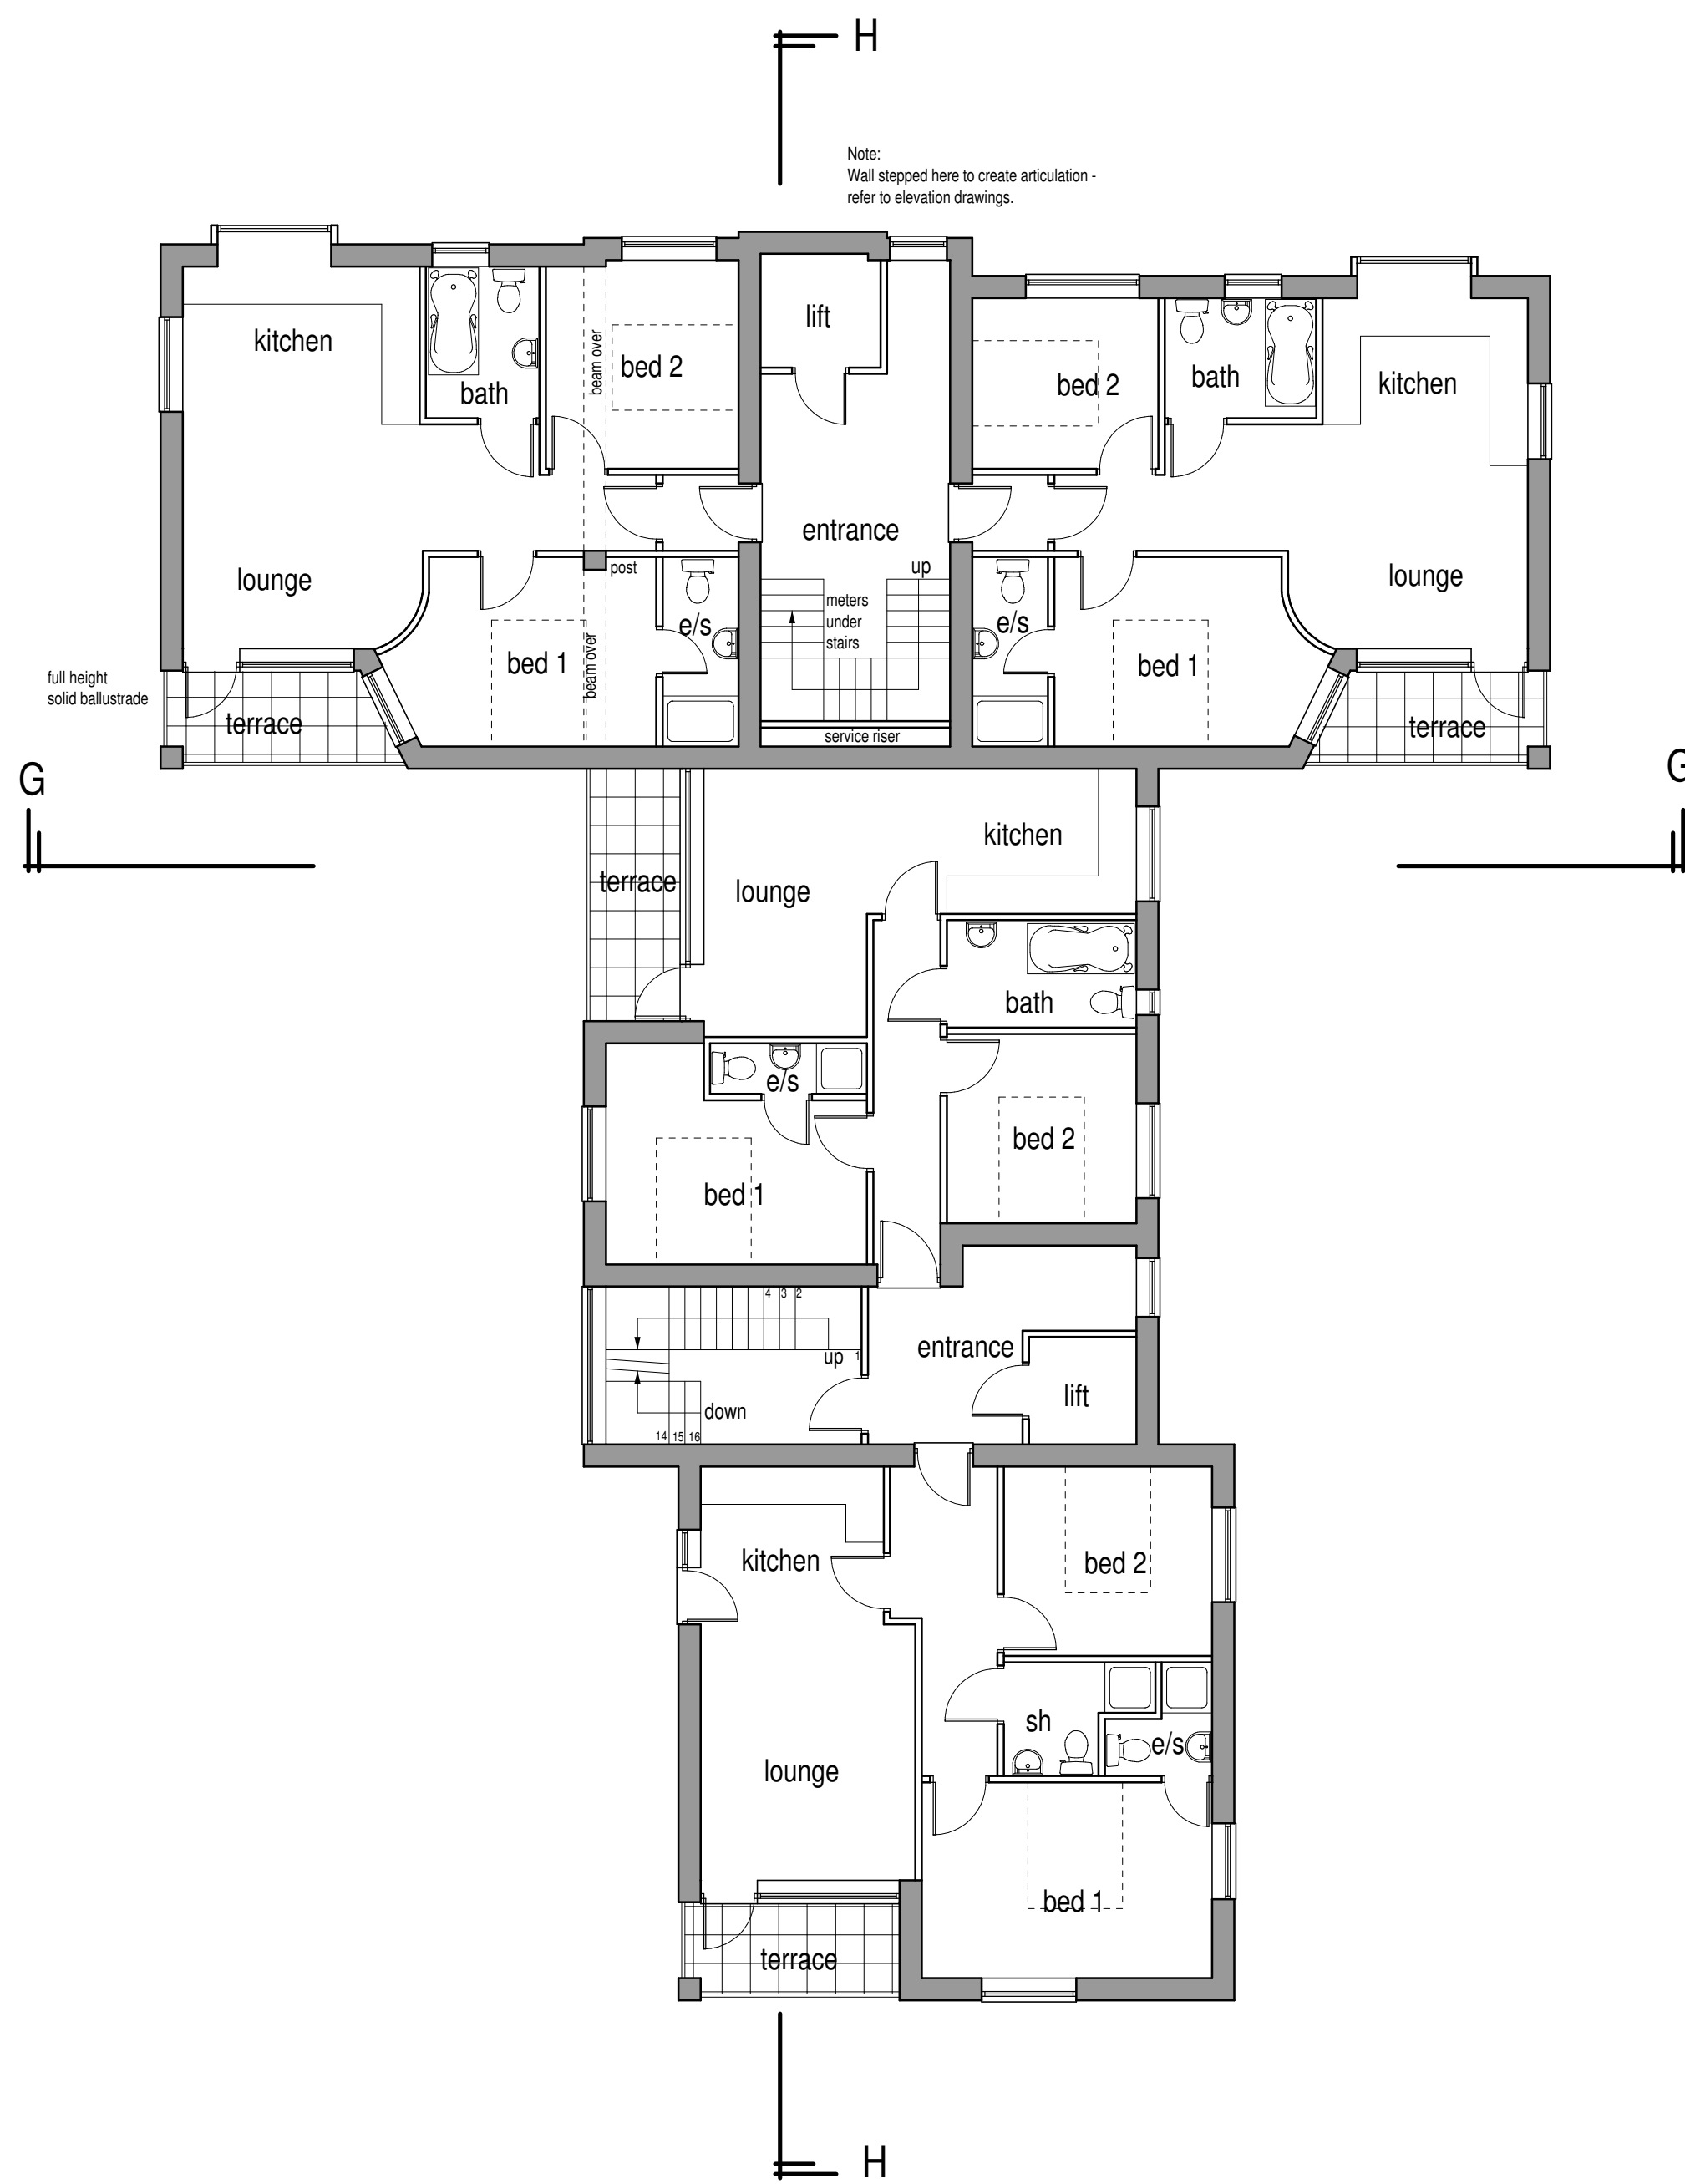


West block second floor layout (1:100 @ A1).

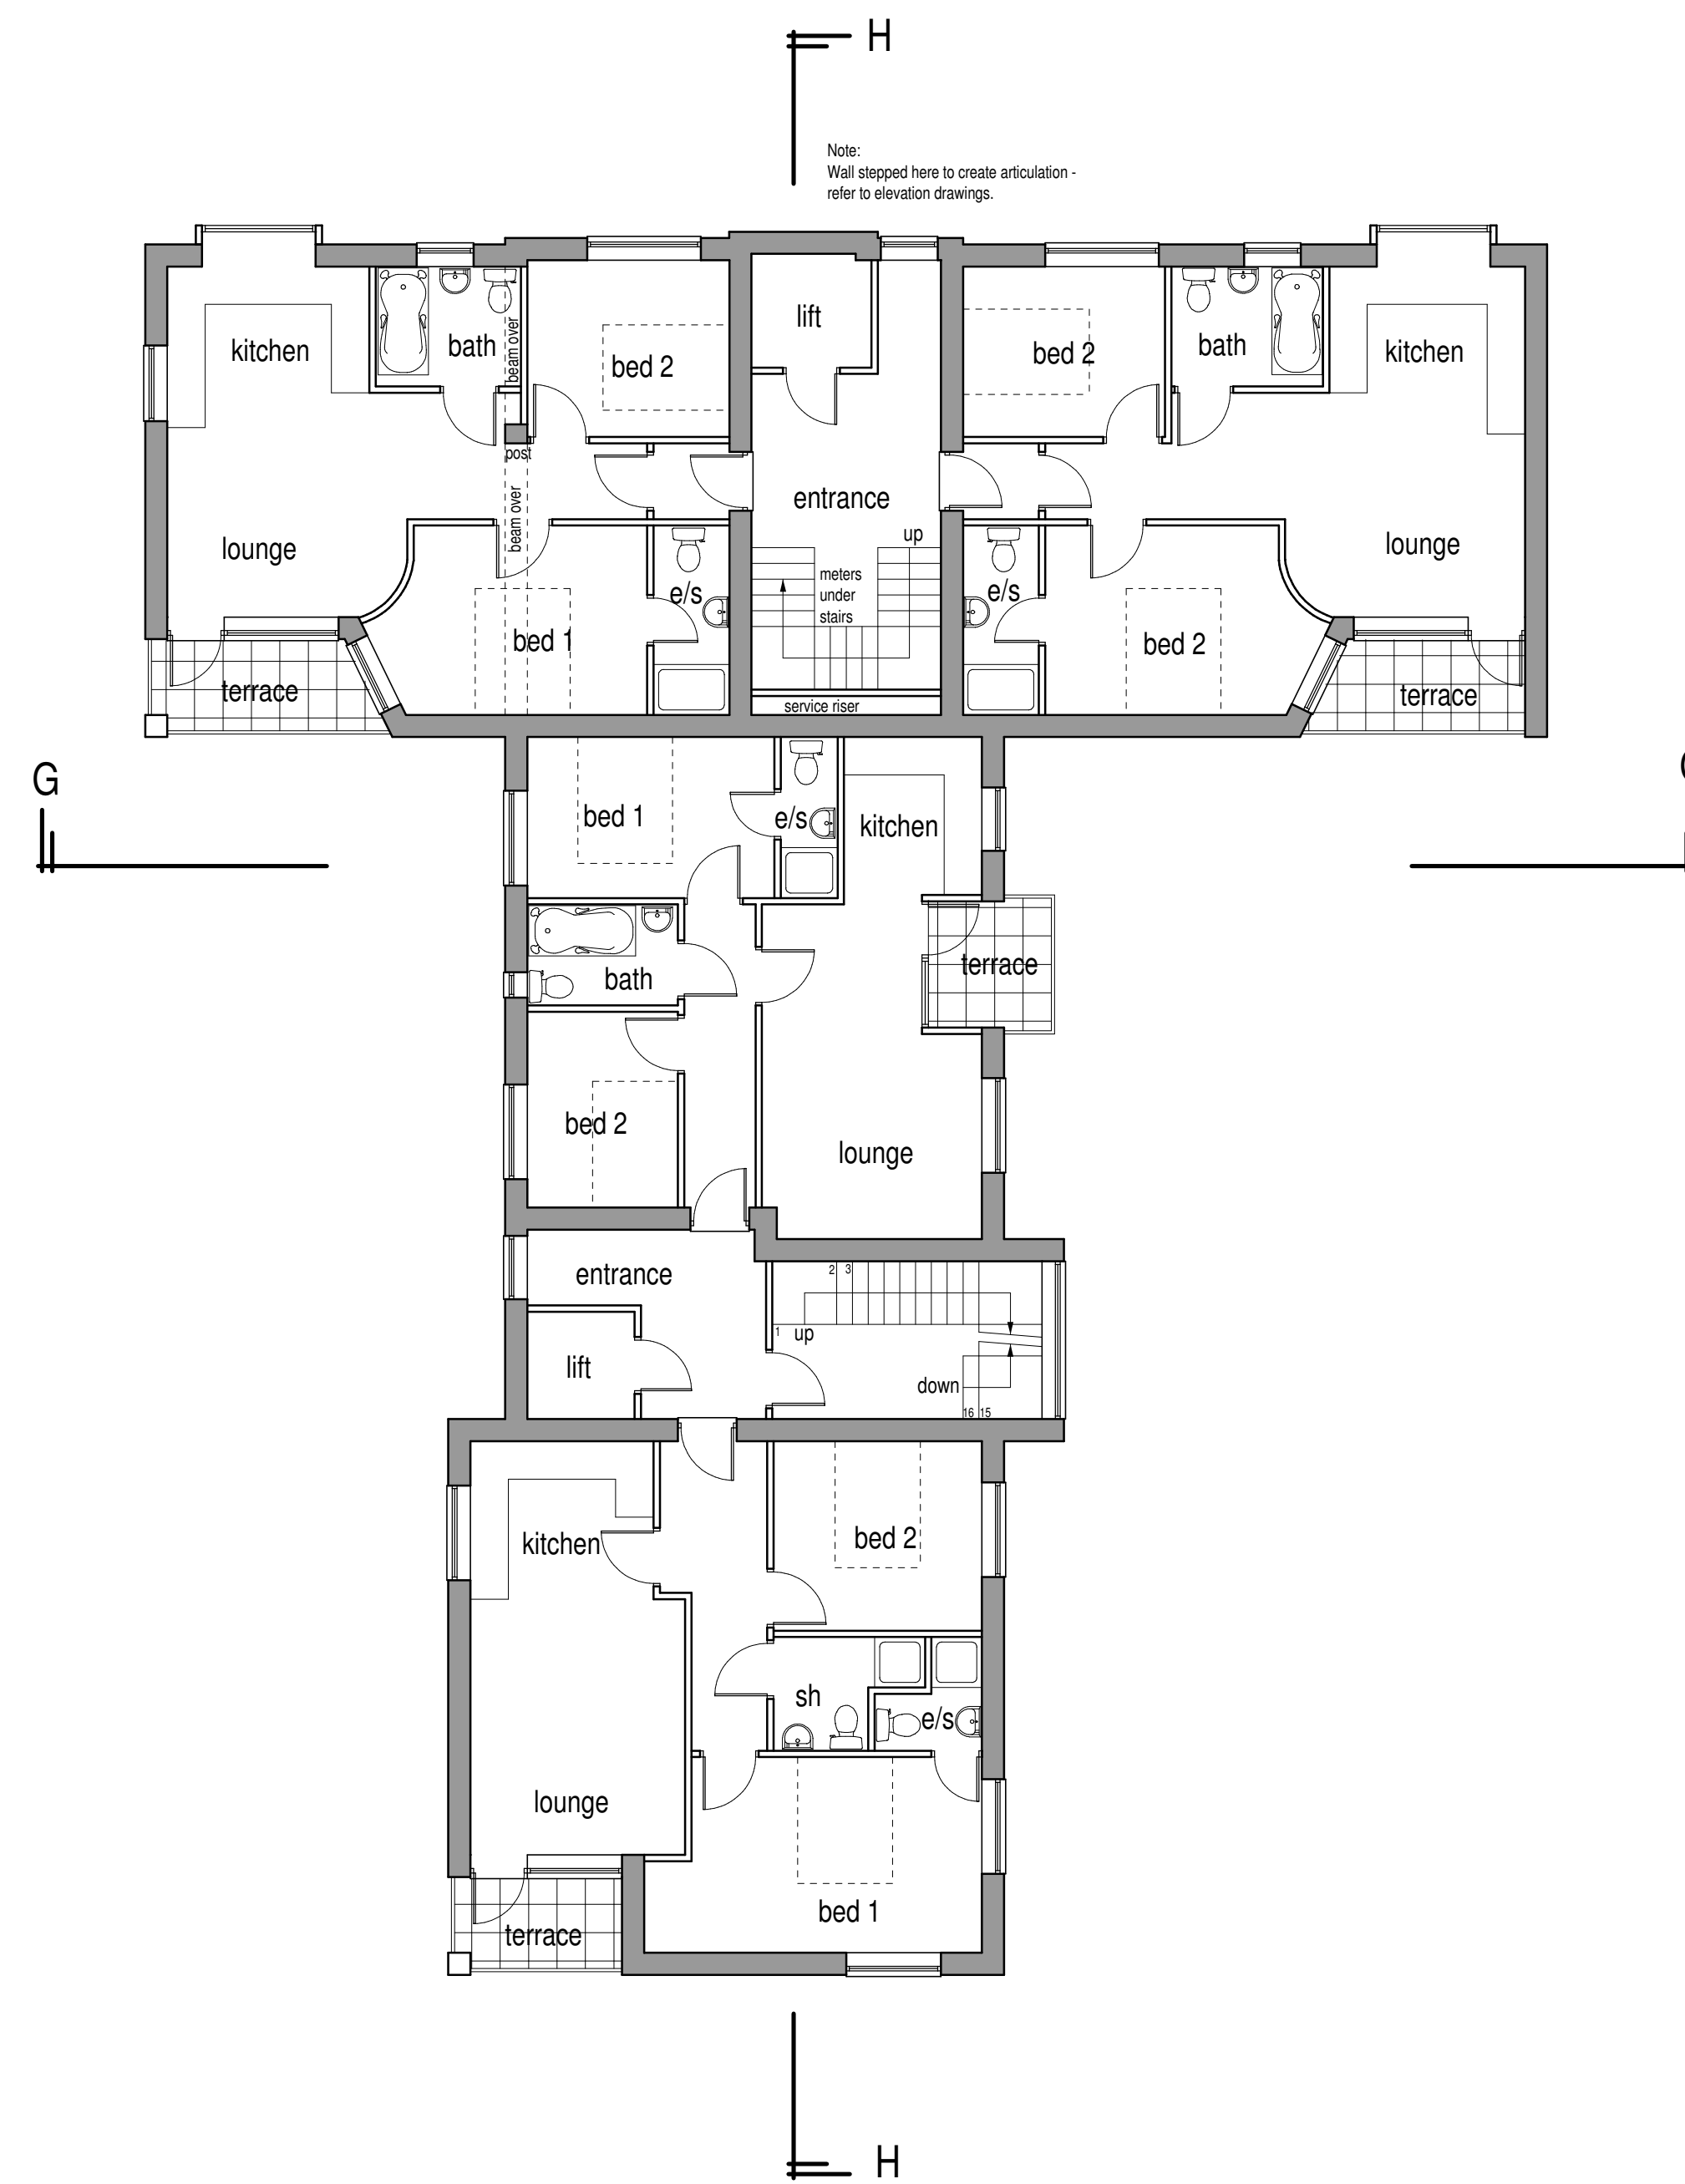


East block second floor layout (1:100 @ A1).

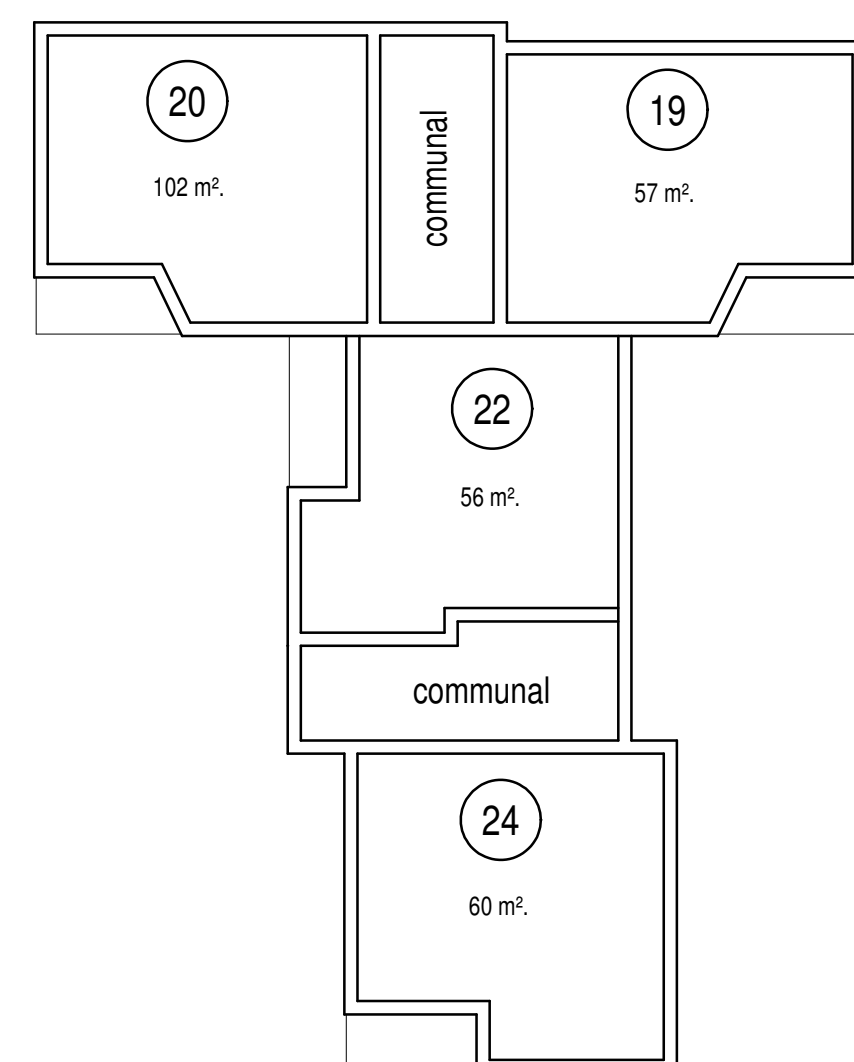

West block key plan (1:200 @ A1).

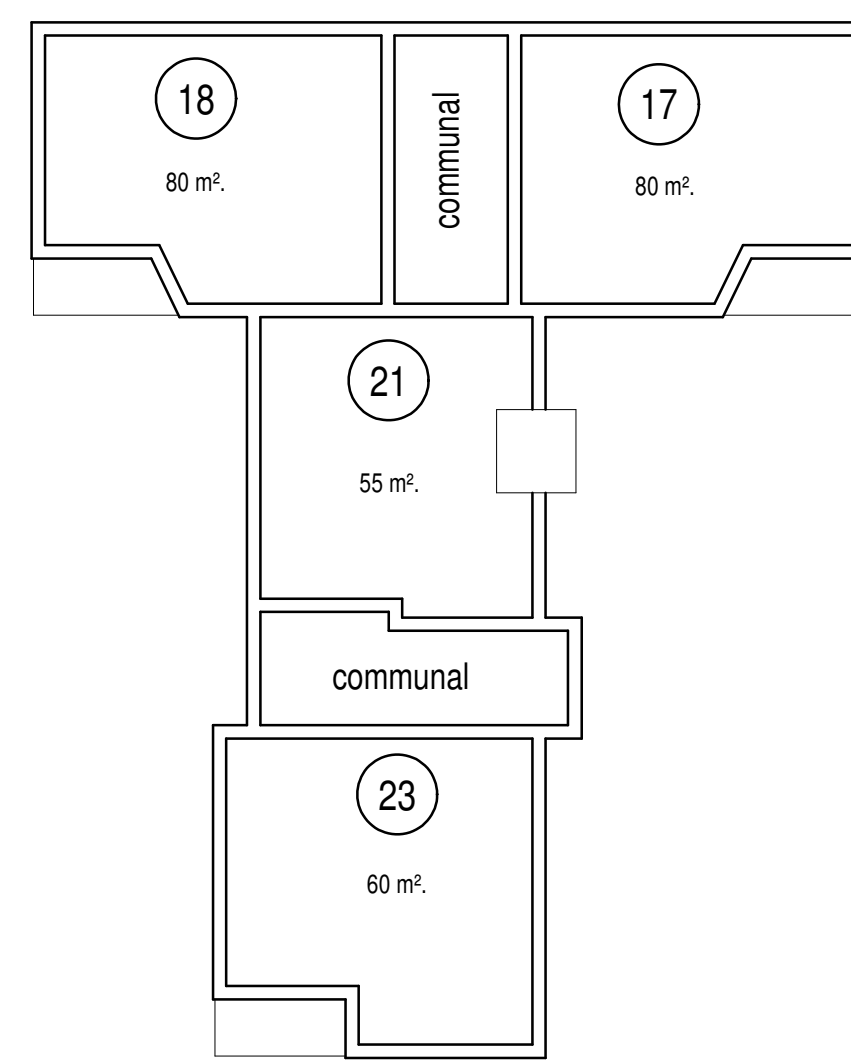

East block key plan (1:200 @ A1).

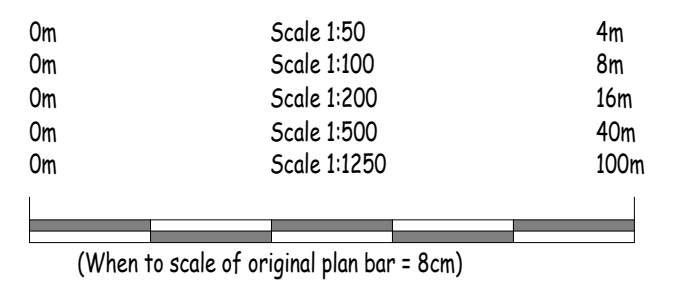

- Notes:
1. Setting out to be the responsibility of contractor.
 2. Contractor to pay particular attention to pitch of roof and headroom at stairs.
 3. Any discrepancies to be reported to Colne Valley Design.

Rev A 09/01/2017 Updated following comments from planning.

Proposed residential development at Old Bank, Slaithwaite.

Client: SB Homes.

William Best RIBA
The Chapel House
22, Pole Gate, Scammonden.
HD3 3FW.
Tel 01484 845896.

Drawing: Second Floor Layout Plans.

Scale: 1:100

Drawn by	Date
SAM	21/12/2015

Drawing No: 107

Revision: A