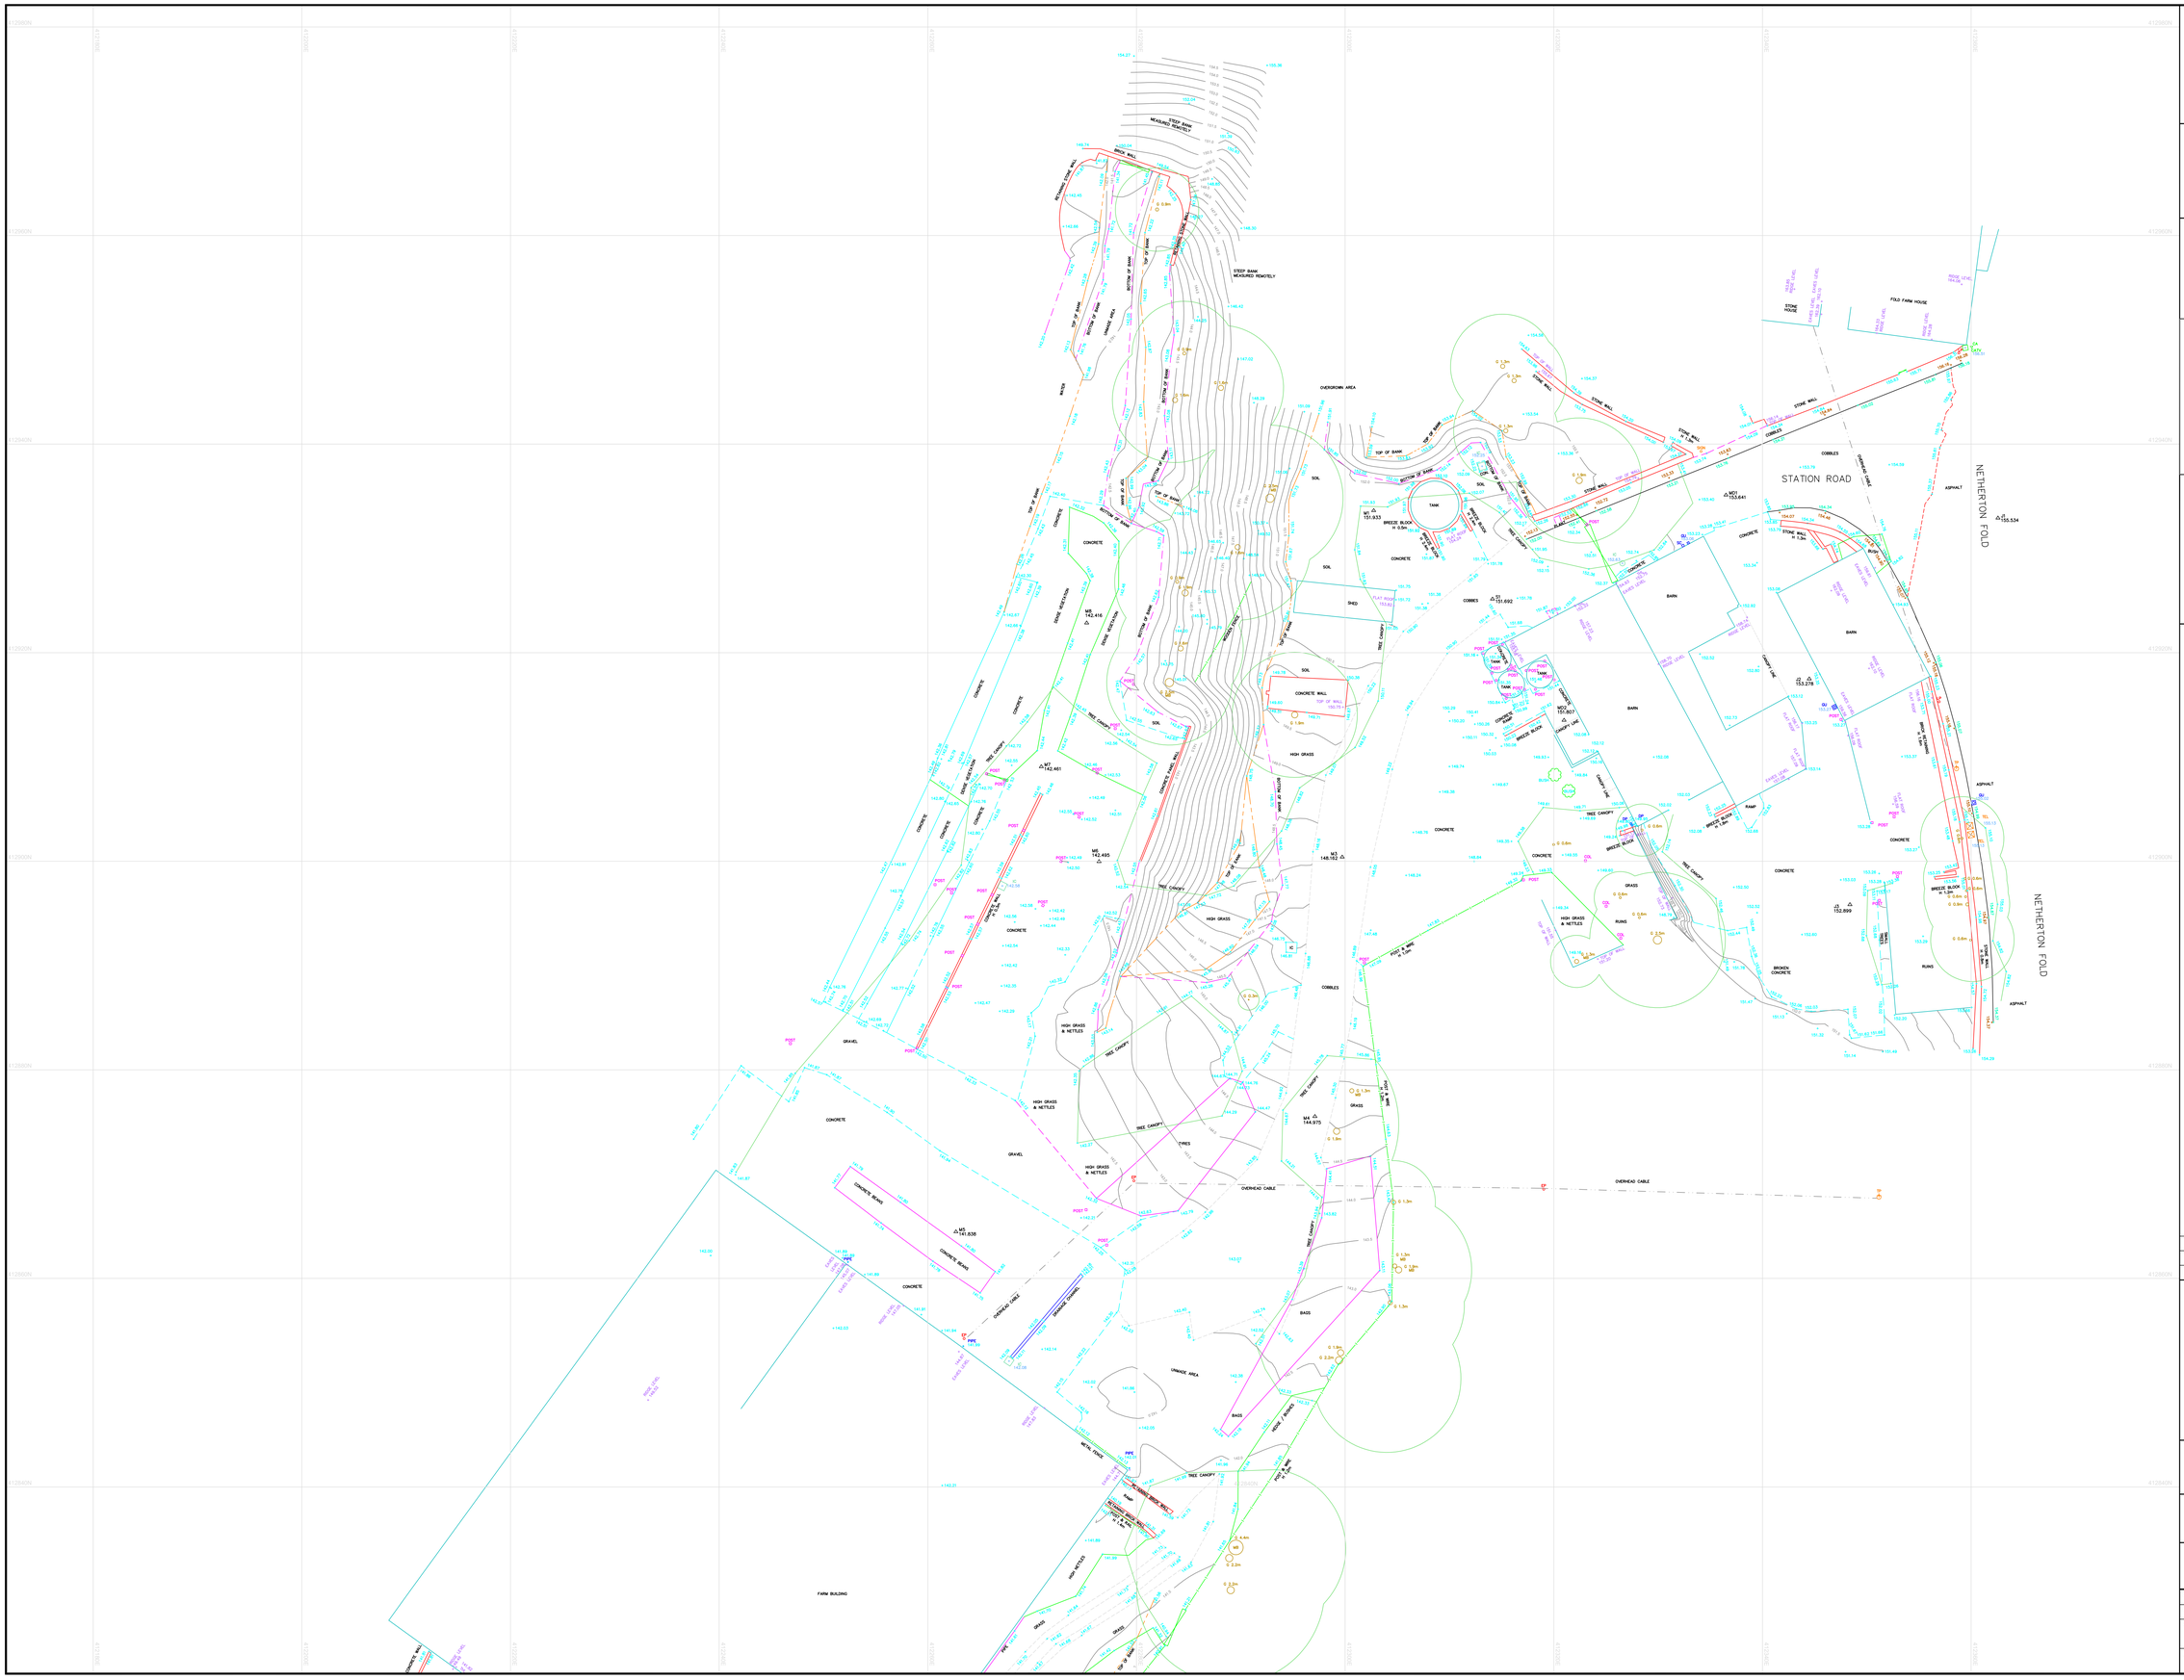

Notes

This drawing and the information contained therein is issued in confidence and is the copyright of Met Geo Environmental Limited. Disclosure of this information to Third Parties and unauthorised copying or replication of this data without approval is forbidden.

Direction of North

Grid : OS National Grid.
Using the OS GPS Network and applying OSTN02 transformation and then removing the scale factor for true distances with a one-step transformation centred on S1

Datum : OS Level Datum.
Using the OS GPS Network and applying OSGM02 National Geoid Model to obtain local area corrections.

Station Listing

Station	Easting	Northing	Level
J1	412362.577	412932.909	155.534
J2	412344.489	412917.483	153.278
J3	412348.383	412895.836	152.899
M1	412302.740	412933.624	151.933
M3	412299.722	412900.402	148.162
M4	412297.102	412875.529	144.975
M5	412262.700	412864.471	141.838
M6	412276.412	412899.970	142.495
M7	412270.877	412909.069	142.461
M8	412275.229	412922.852	142.416
MD1	412336.503	412935.115	153.641
MD2	412320.985	412913.519	151.807
S1	412314.127	412925.140	151.692
KK2	412247.717	412796.956	141.921

Layout Key

(1)

KEY

AIR VALVE	AV	KERB OUTLET	KO
BENCH MARK	BM	LAMP POST	LP
BIN	BIN	MANHOLE (CIRCULAR)	MH
BOLLARD	BOL	MANHOLE (RECTANGULAR)	MH
BORE HOLE	BH	MANHOLE (TRIANGULAR)	MH
BRITISH TELECOM COVER	BT	MARKER POST	MKP
BUS STOP	BUS	GULLY	GULY
CABLE TV COVER	CATV	RODDING EYE	RE
CABLE TV SUPPLY	CS	SIGN POST	SIGN
COLUMN	COL	TELECOM COVER	TC
EARTHING POINT	EP	TELEGRAPH POLE	TP
ELECTRICITY COVER	ELEC	THRESHOLD LEVEL	TH
ELECTRICITY POLE	EP	TRAFFIC LIGHT	TL
FIRE HYDRANT	FH	TRIAL PIT	PIT
GAS VALVE	GAS	WASH OUT	WO
GATE	GATE	WATER METER	WM
INSPECTION COVER (CIRCULAR)	IC	WATER STOP COCK	WSC
INSPECTION COVER (RECTANGULAR)	IC	WATER STOP VALVE	WSV
COVER LEVEL	CL	CHAMBER BASE LEVEL	Ch.L
INVERT LEVEL	IL	WATER SURFACE LEVEL	WL
UNABLE TO RAISE	U/TR	UNABLE TO MEASURE	U/TM
GIRTH OF TREE TRUNK	G	DIAMETER OF TREE TRUNK	D
HEIGHT TO TOP OF TREE CANOPY	H	MULTI BOLE TREE	MB

Rev	Date	Drawn	Description	Chec
-	--/--/----	--	--	--

Met® GEO ENVIRONMENTAL
Southgate House
Pontefract Road
Stourton
Leeds
West Yorkshire
LS10 1SW
T: +44 [0] 1132 008 900
F: +44 [0] 1132 008 901
E: admin@metgeoenvironmental.com
W: www.metgeoenvironmental.com

Client
ALCUIN HOMES (YORKSHIRE) LIMITED

Site
FOLD FARM NETHERTON
STATION ROAD, HUDDERSFIELD HD4 7HB

Title
TOPOGRAPHICAL SURVEY
2D

Surveyed	KK,MD,SJ	Drawn	MD,KK
Chk.	DA	Date	25/08/2015
Scale [A0 Sheet]	1/200	DWG Ref (Layout No)	13724-101_2DT (1)
Status	FINAL		
Job No	13724-101	Rev	Ø