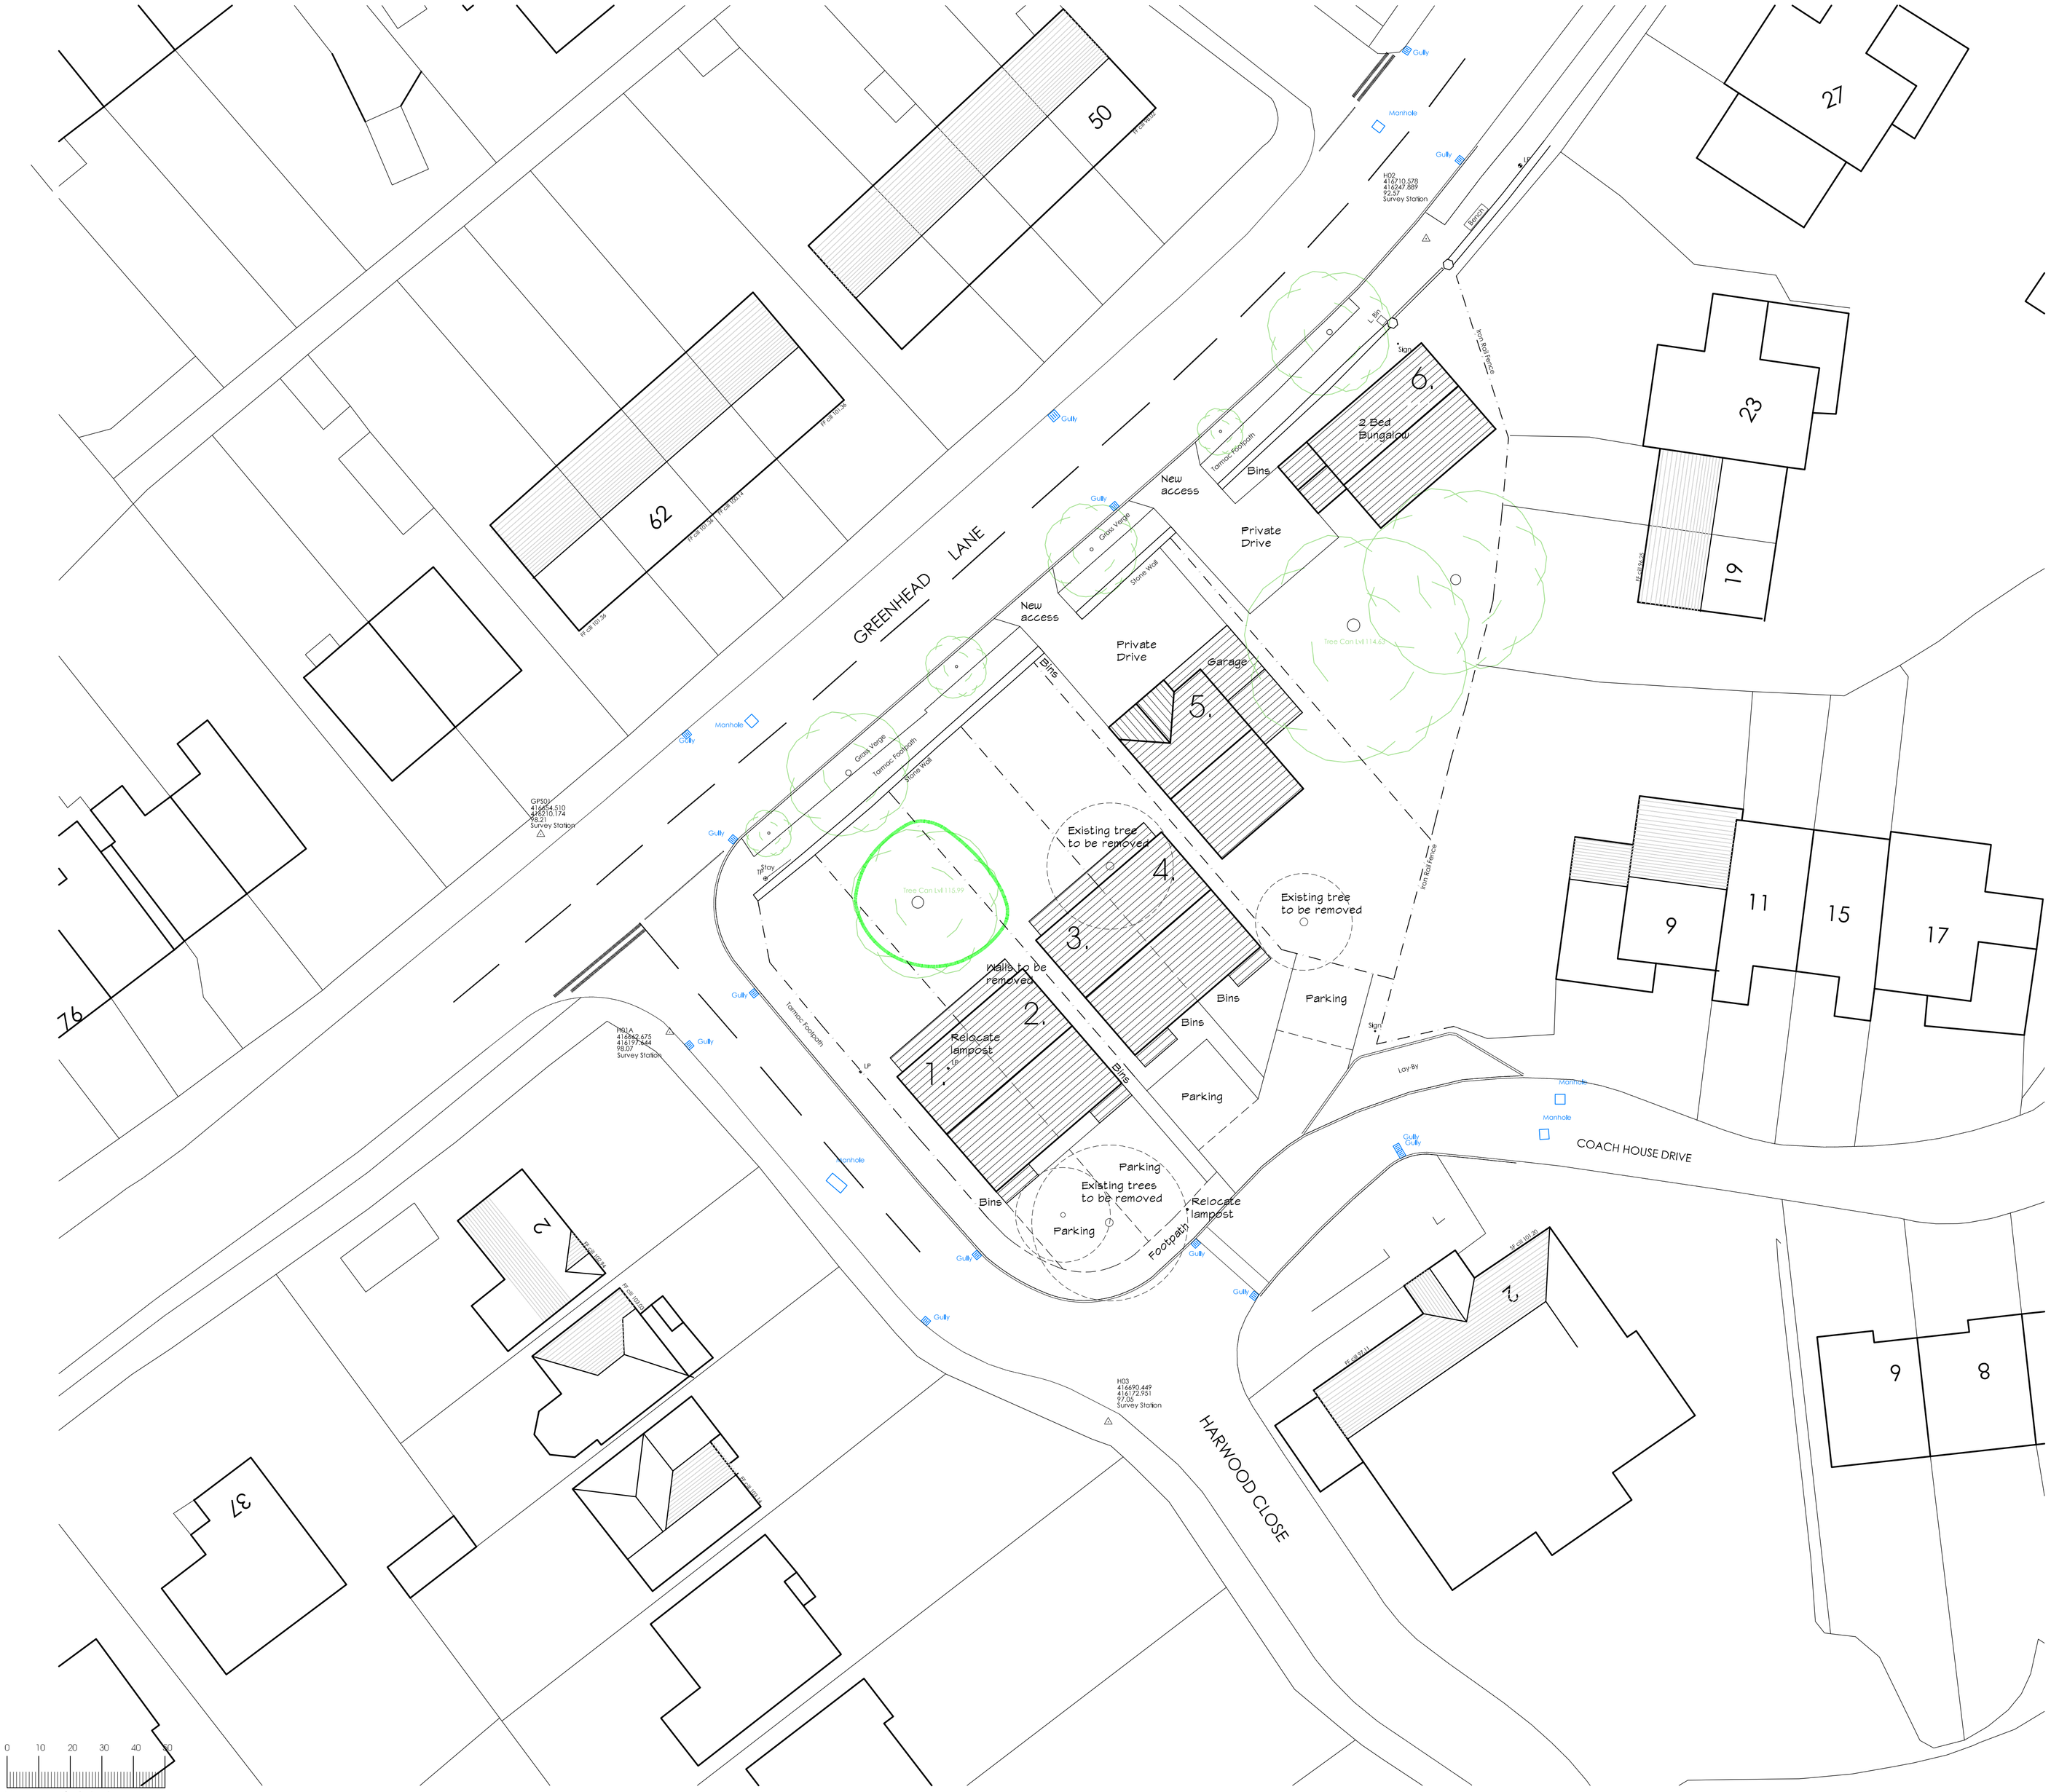

Rev D: Plot 5 handed	21.04.16
Rev C: Client amendments	19.04.16
Rev B: Layout redesigned	30.03.16
Rev A: Plot 6 added	29.03.16
Revisions:	

Residential Development

at Coach House Drive
Dalton
Huddersfield

for John Oates Builders

Site Layout

Farrar Bamforth Associates Ltd.

Chartered Architectural Technologists

51, Trinity Street, Huddersfield HD1 4DN
Tel. (01484) 424008 Fax. (01484) 512305
E-mail : design@farrarbamforth.co.uk
Website : www.farrarbamforth.co.uk

Drawn	DRH	
Date	March 2016	
Scales	1:200 @ A1	
Drawing No.	16/D13/02	Rev. D