



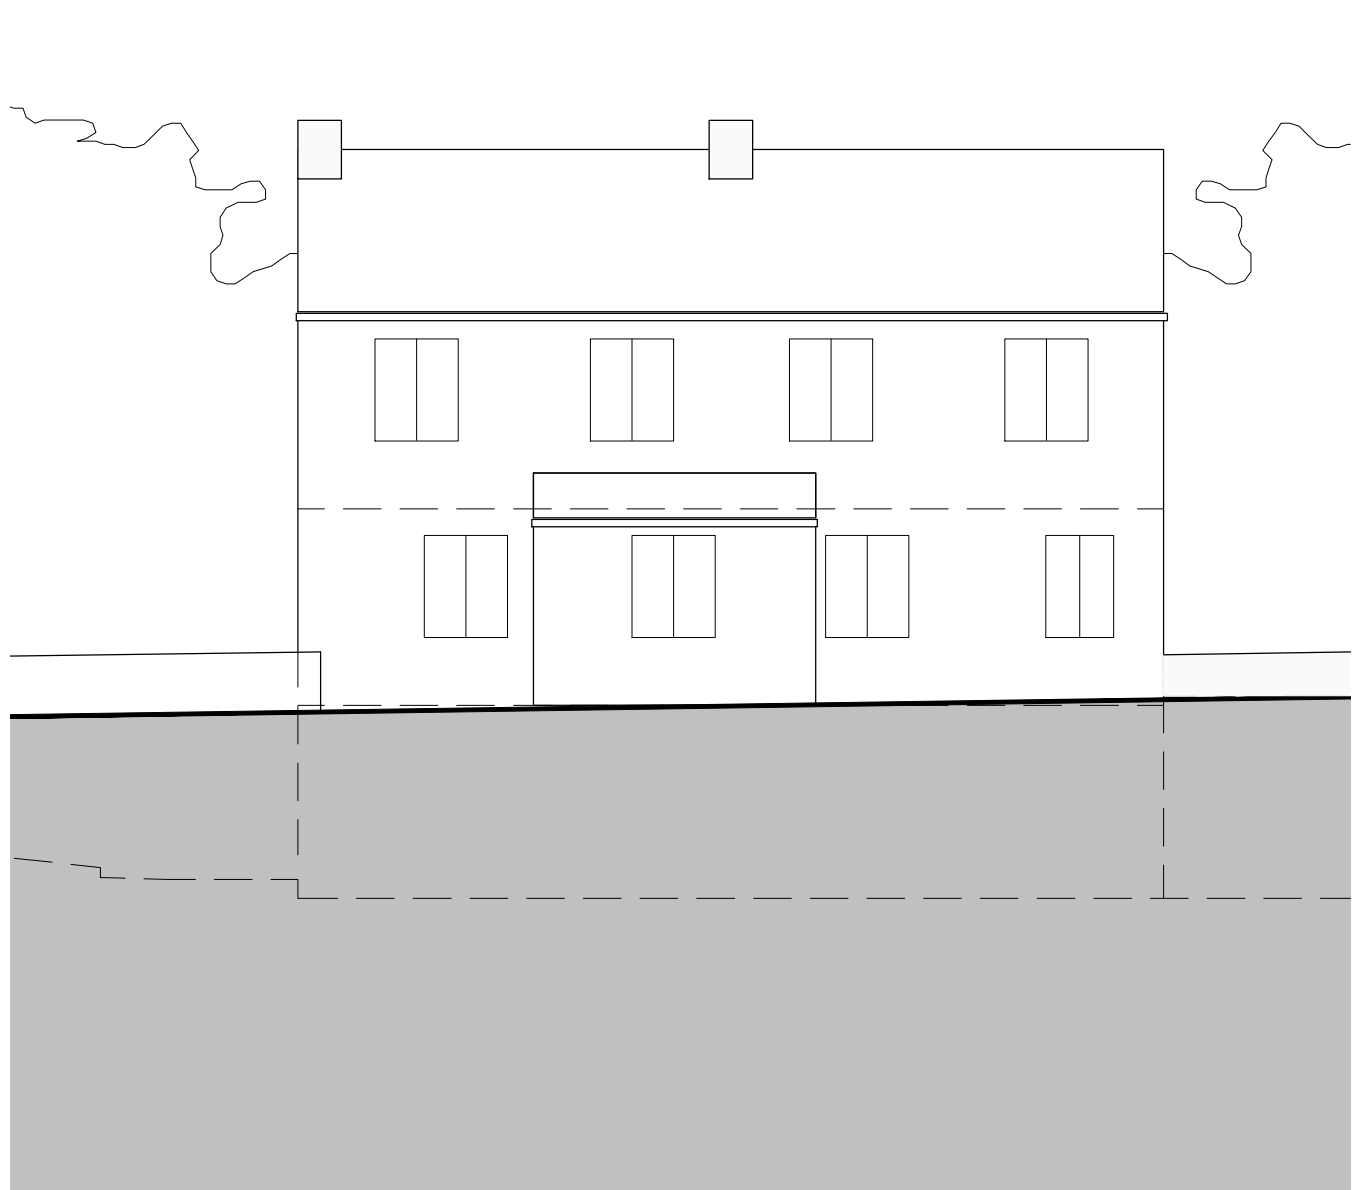


Existing Eastern (Thunderbridge Lane) Elevation 1:100

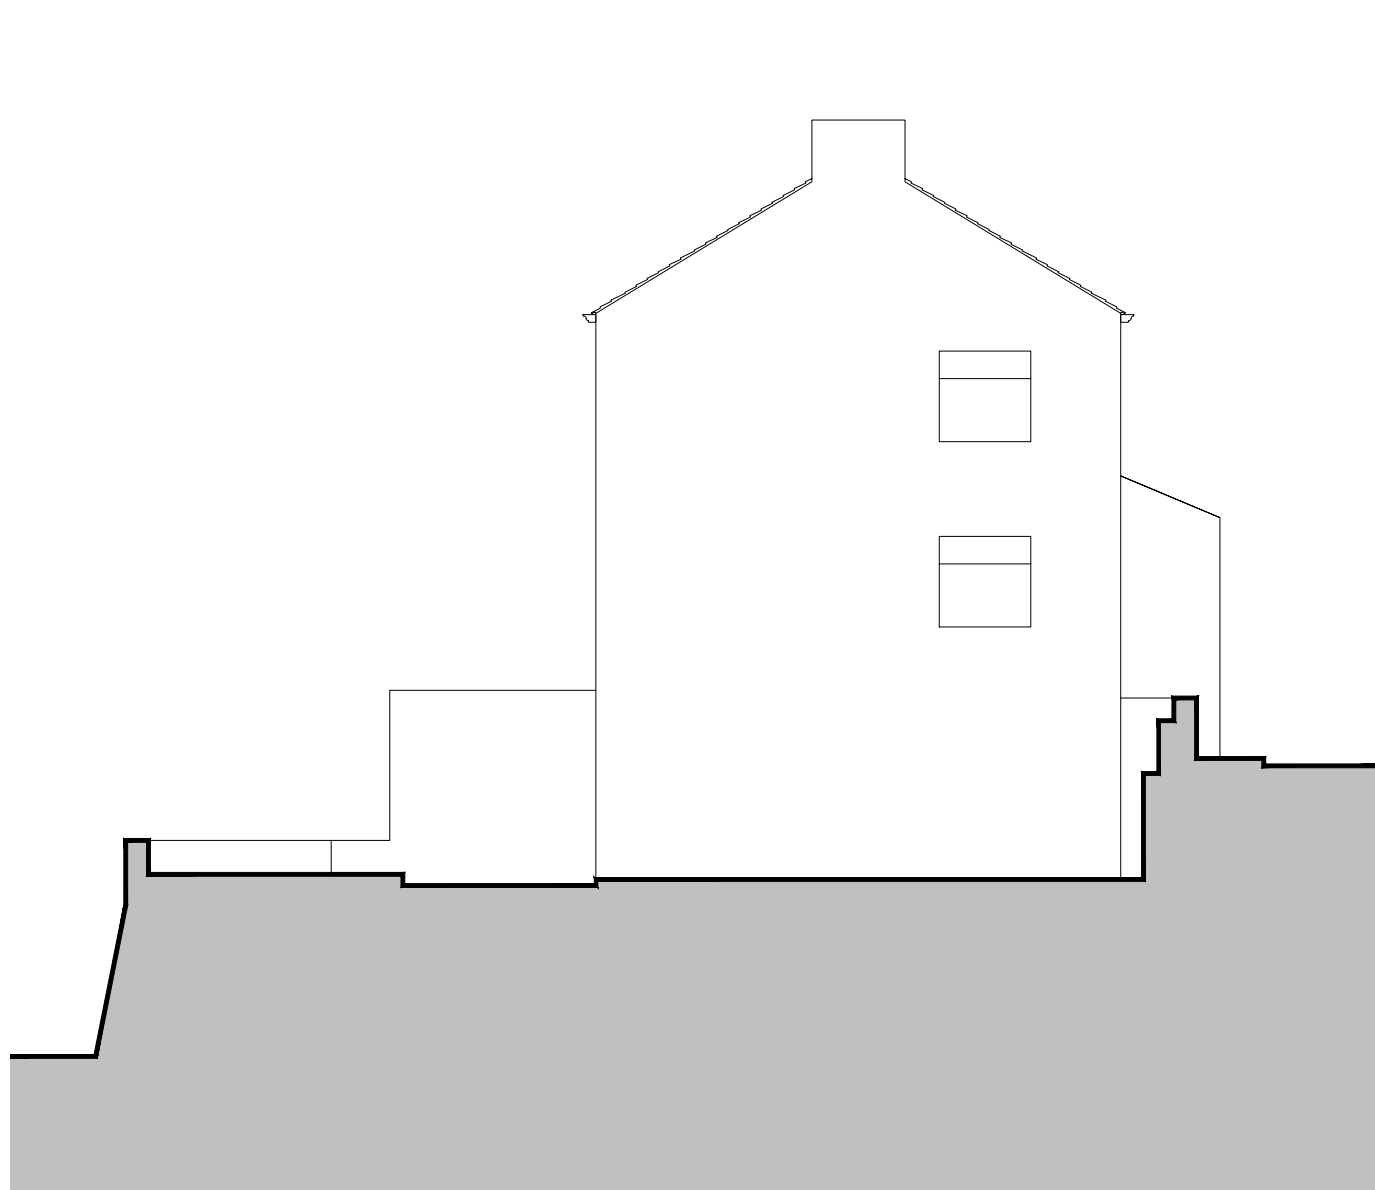


Existing Southern Elevation 1:100




Existing Western (Shepley Dyke) Elevation 1:100

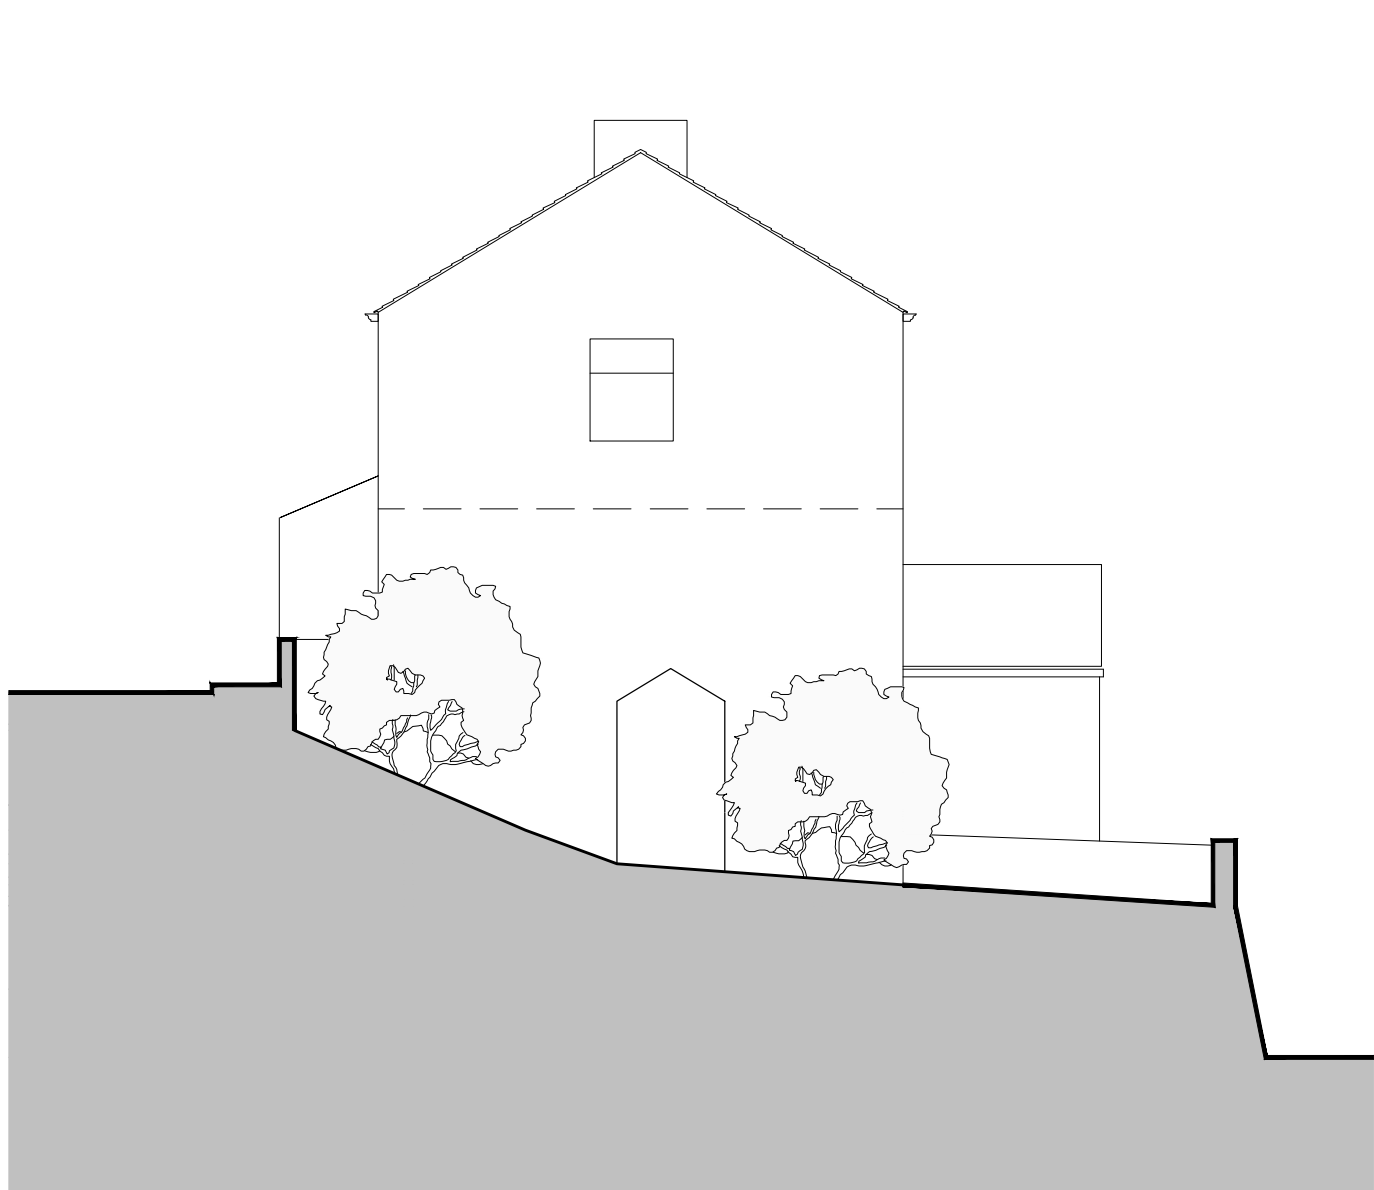


Existing Northern (Garden) Elevation 1:100

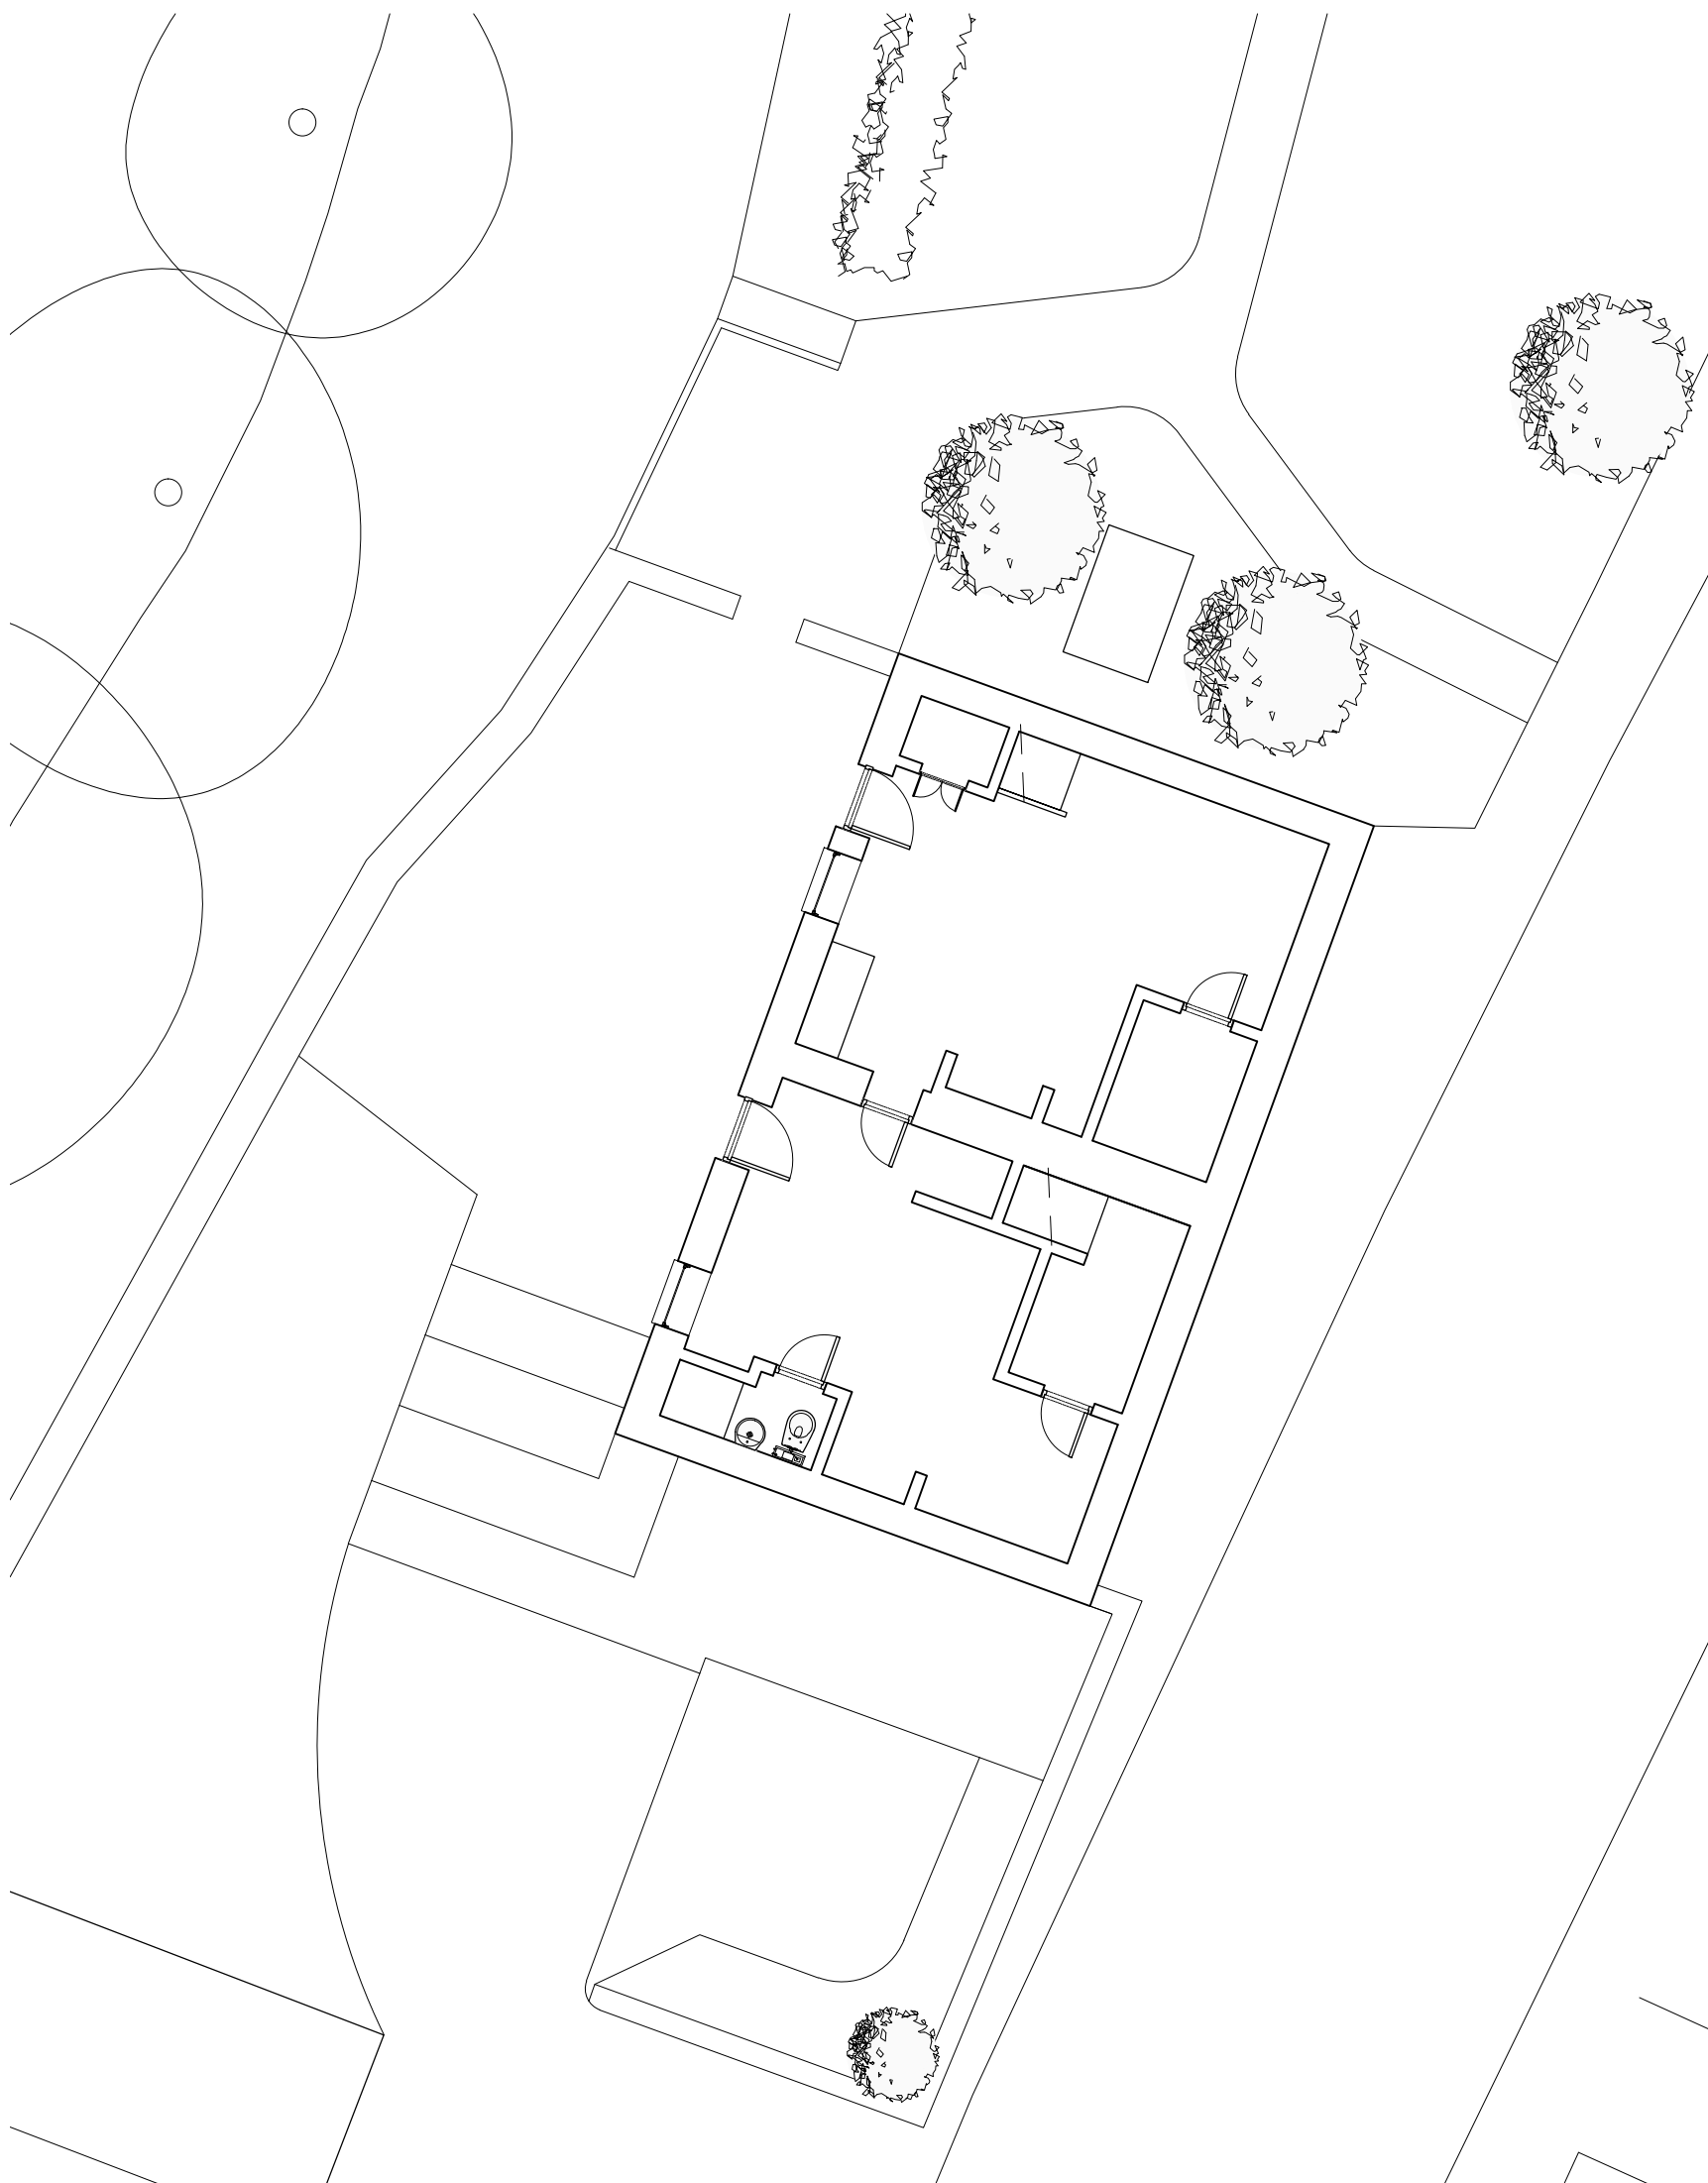


Lower Ground Floor Plan 1:100

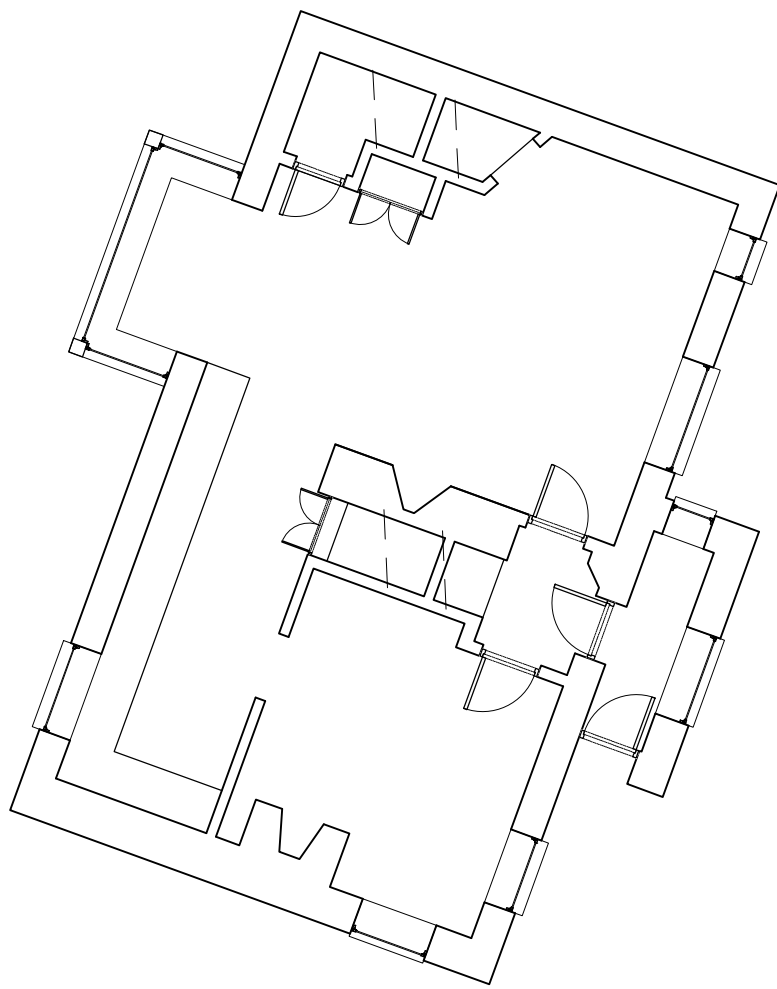

Ground Floor Plan 1:100

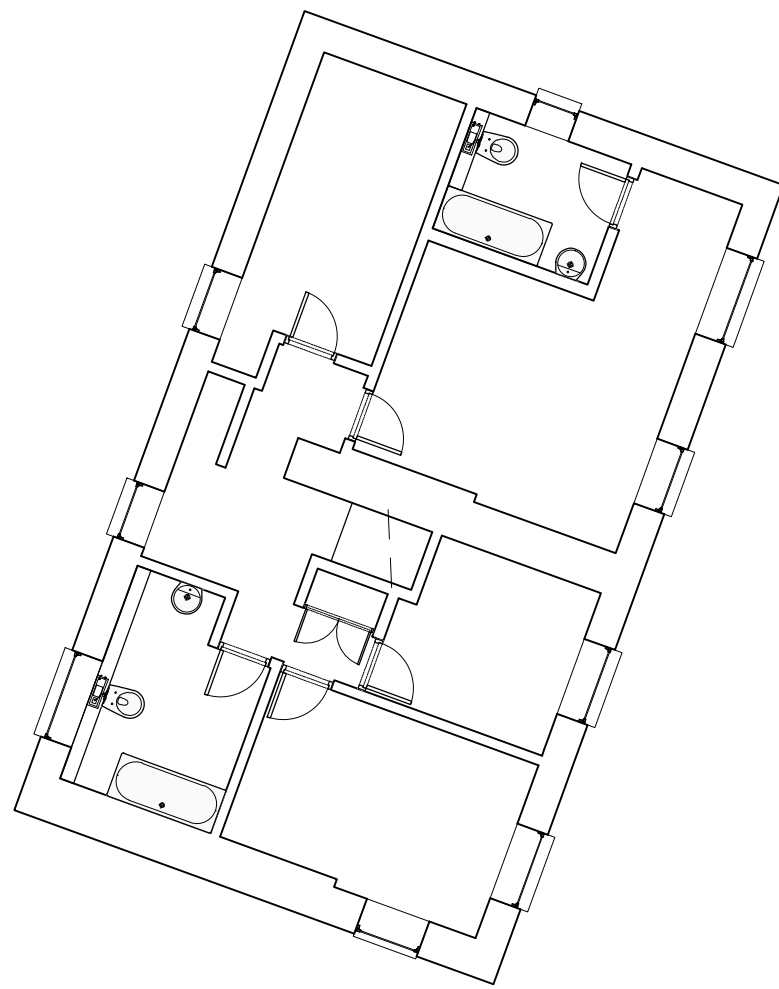

First Floor Plan 1:100

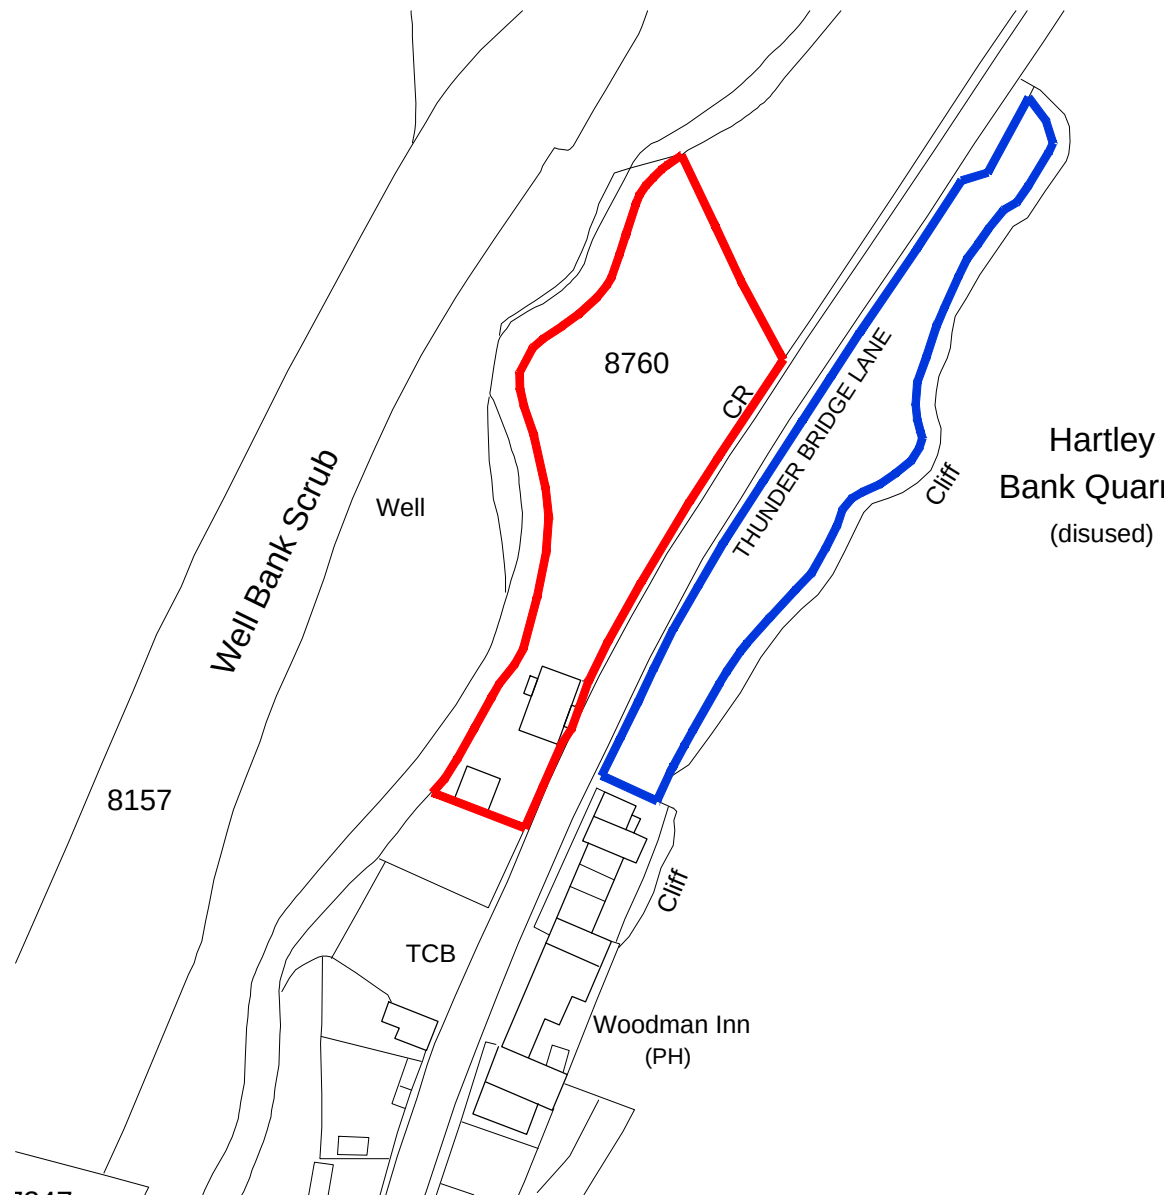

Location Plan 1:1250