

ALSO SEE 1 : 500 BLOCK PLAN

LOCATION PLAN 1 : 1250th




roof tiles to match extg.
first floor level

brickwork to match existing


ground floor level

ground level

PROPOSED FRONT ELEVATION

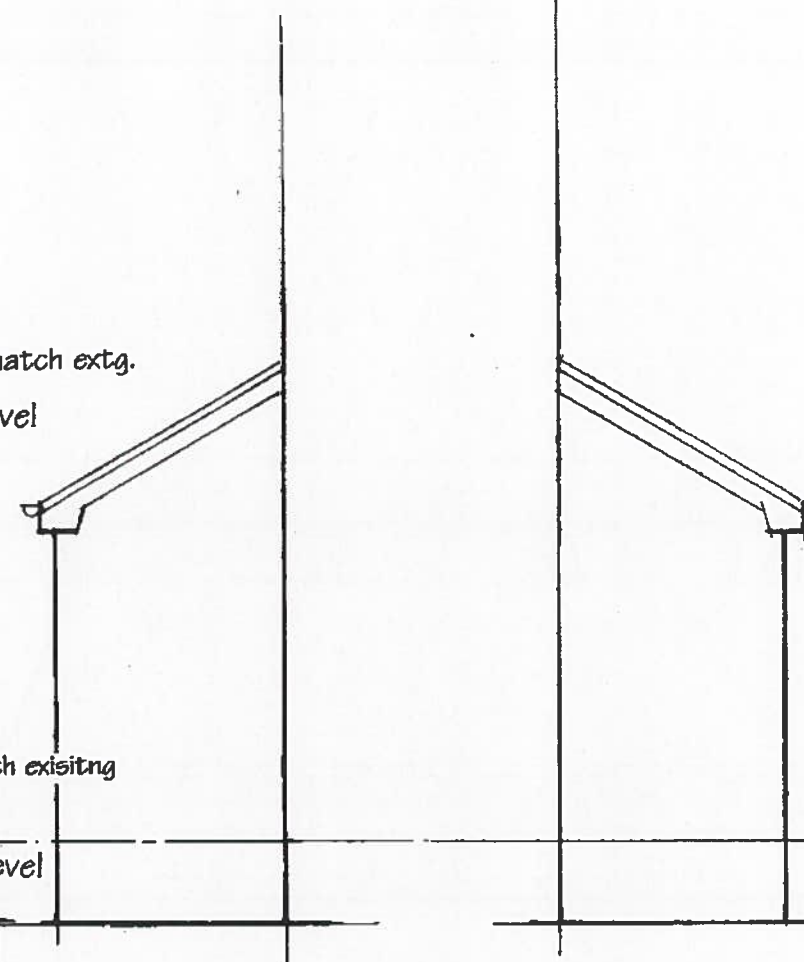

PROPOSED SIDE ELEVATIONS

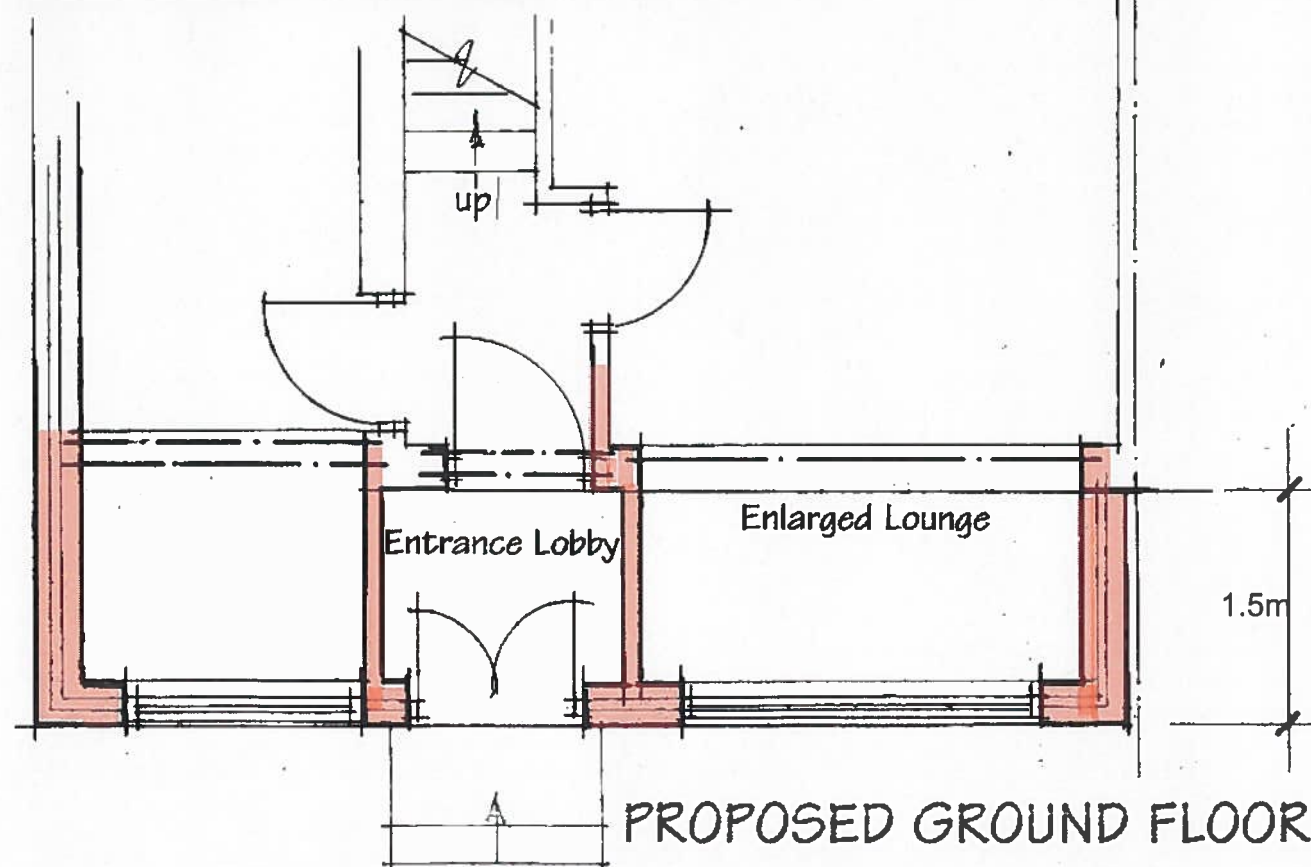

PROPOSED GROUND FLOOR PLAN

PROPOSED 1.5m FRONT EXTENSION
& GARAGE TO REAR OF
8 LEMANS DRIVE, STAINCLIFFE DEWSBURY

For Mr Ifzal Sabir

Scale 1 : 50
Date June 2016

Stuart Hartley
Registered Architect
Dewsbury 01924 456810