



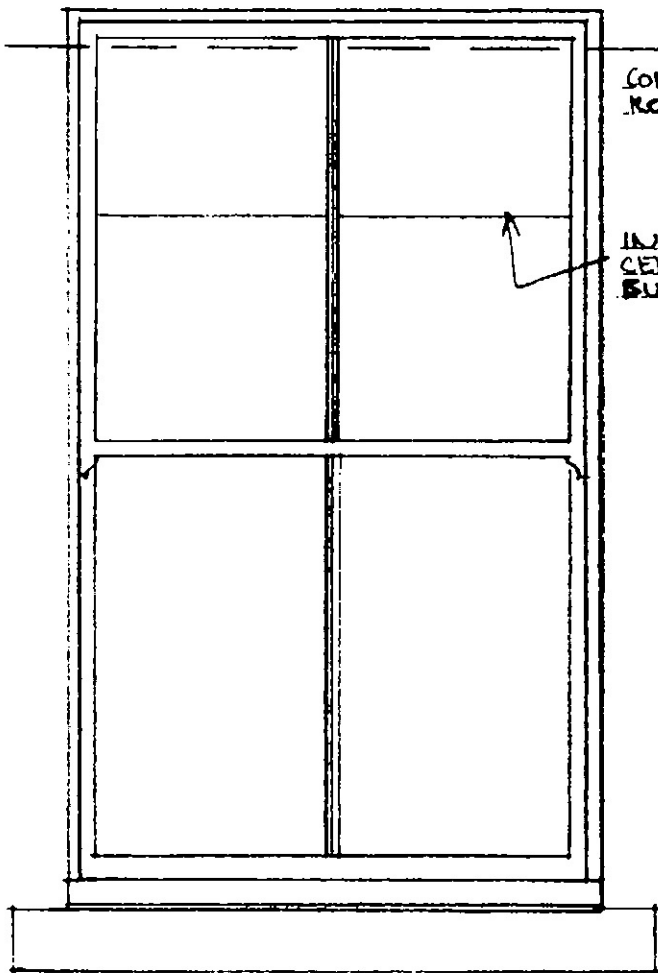

CONSERVATORY
ROOF SOFAT

INTERNAL
CEILING
BULKHEAD

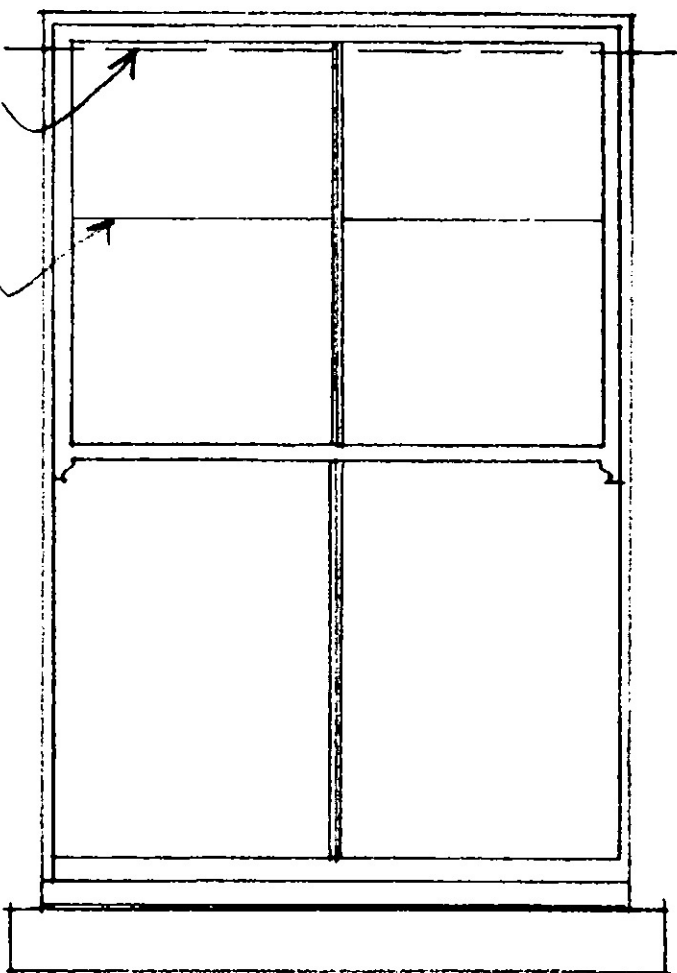

RVB VENT EXTRACT ADDED 8/08/16
RVA HALF GLAZED DOORS SHOWN 24/06/16

ALTERATIONS TO EXISTING LIBRARY AT
MARSDEN MECHANICS

William Best RIBA
Architect

The Chapel House,
22, Pole Gate, Scammonden,
West Yorkshire, HD3 3FW
Tel 01484 845896
Mob 07826 461144

email polechapel@tiscali.co.uk



CLIENT - MARSDEN
COMMUNITY TRUST

EXISTING AND PROPOSED
WINDOW ELEVATIONS

SCALE 1:20 @ A3
6/06/2016
DRAWG N° 2016/372/03 B

EXISTING WINDOW ELEVATIONS
EXTERNAL VIEW

GROUND FLOOR

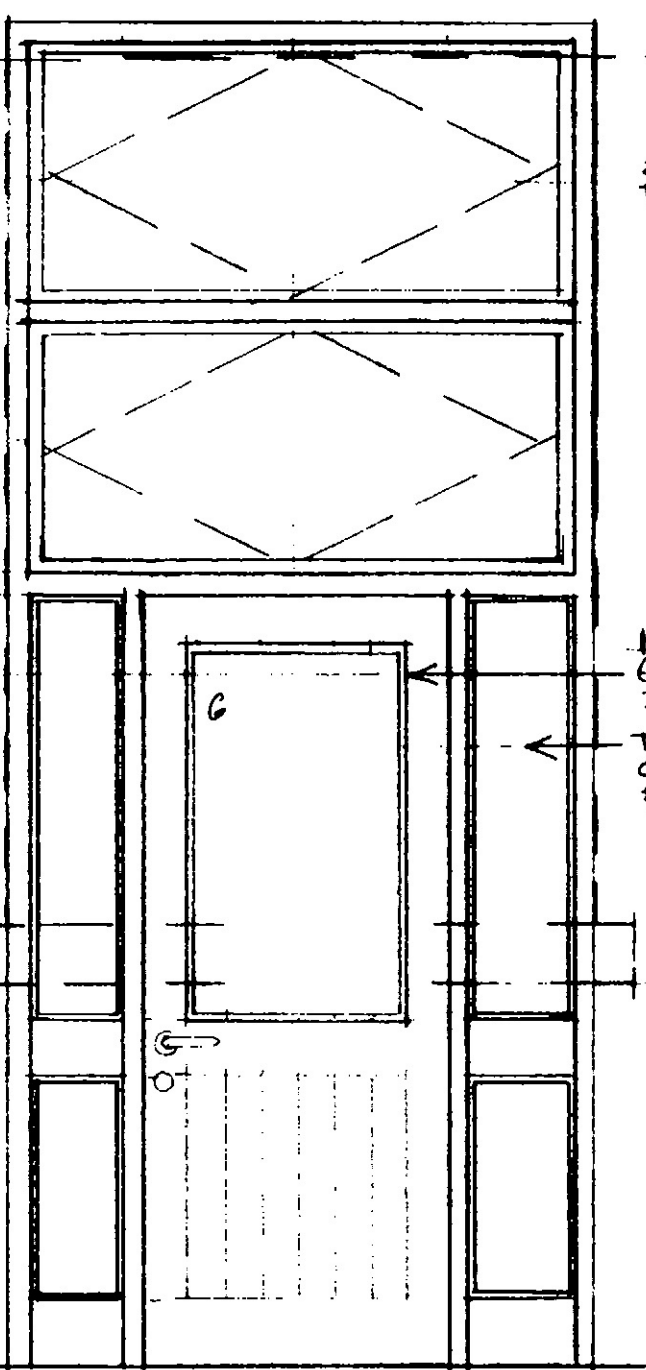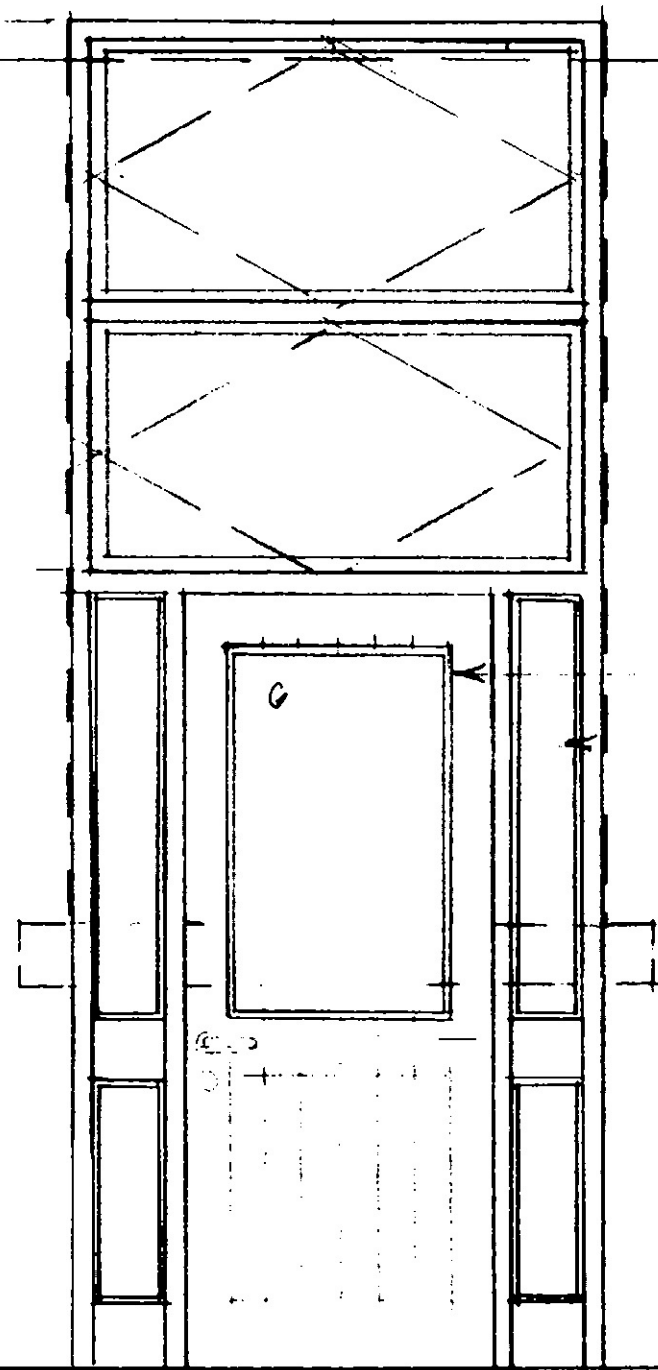


VENT EXTRACT FROM
MEETING ROOM WITH
COWLING IN ROOF

2 NO OPENING
POINTS

NEW HALF GLAZED
(TOUGHENED) TIMBER
DOORS

TOUGHENED
GLASS SIDE
PANELS

METRES @ 1:20

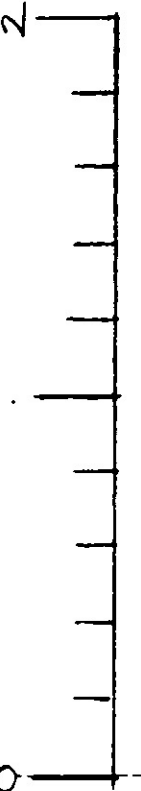

PROPOSED DOOR ELEVATIONS
EXTERNAL VIEW