



Only figured dimensions should be used.
Scaled dimensions should be checked with the Architect.
This drawing together with the design, is the property and copyright of
the Architect and must not be reproduced without written permission




Front Elevation A

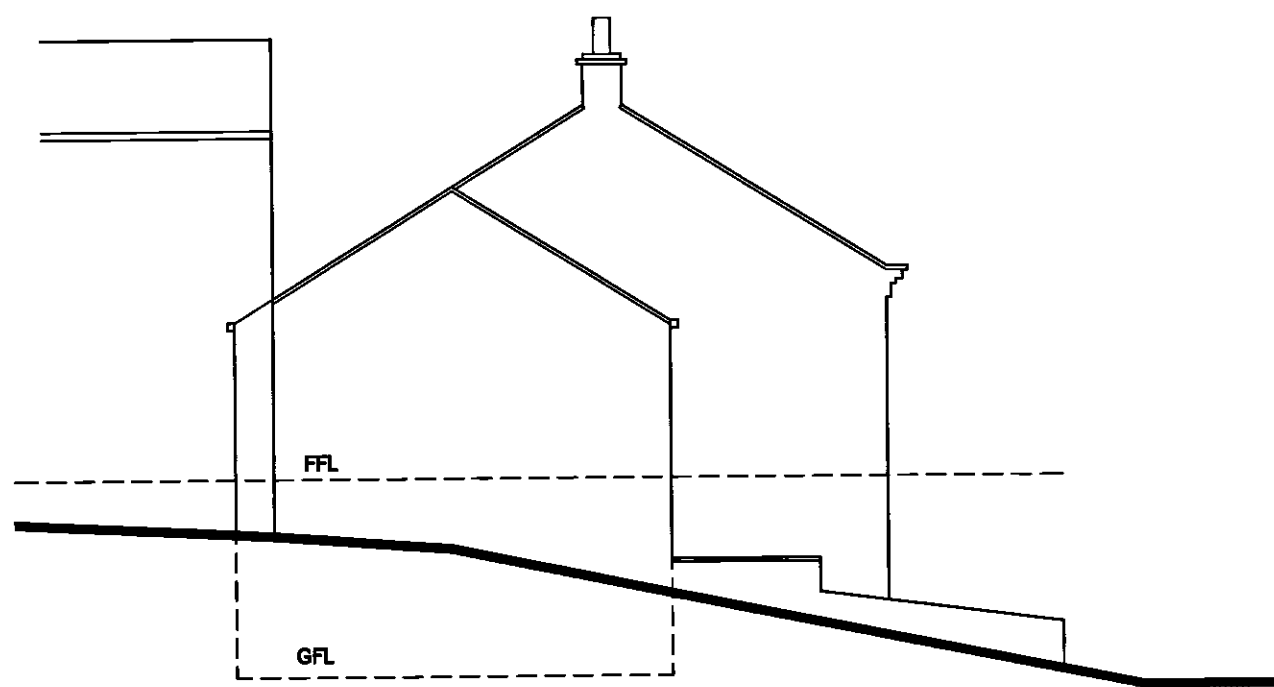


Side Elevation B

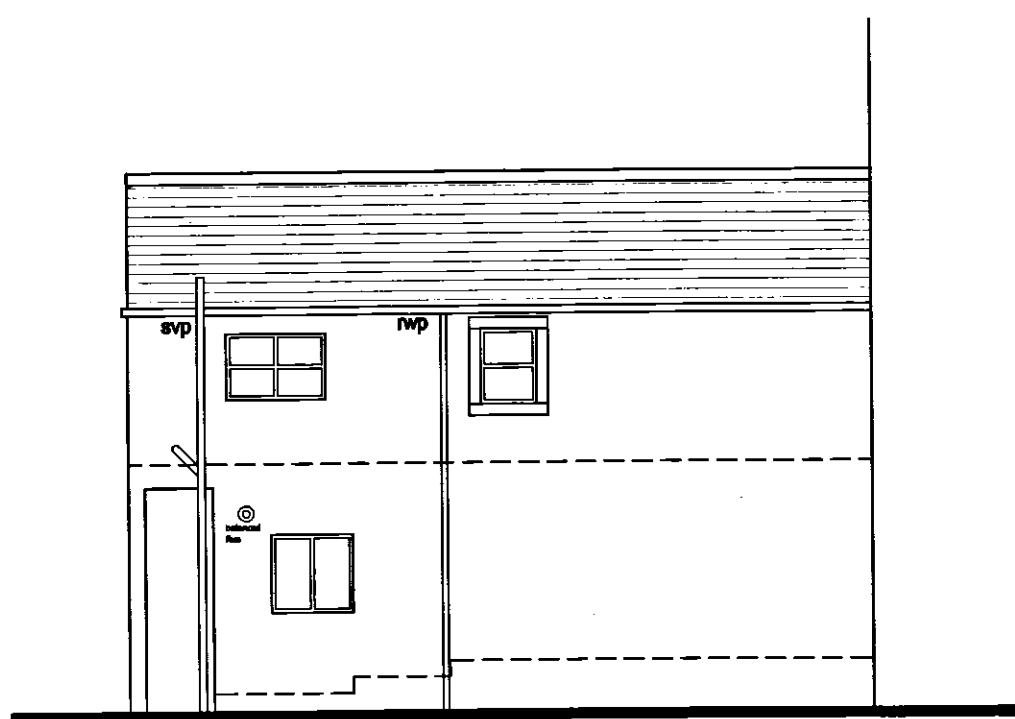


Rear Elevation C

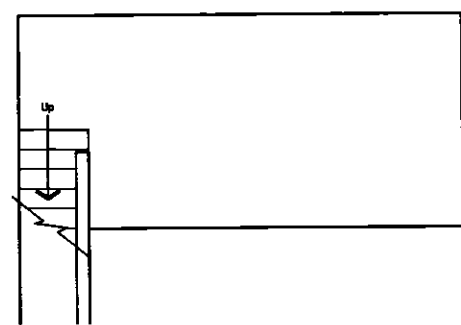

Cellar Floor Plan

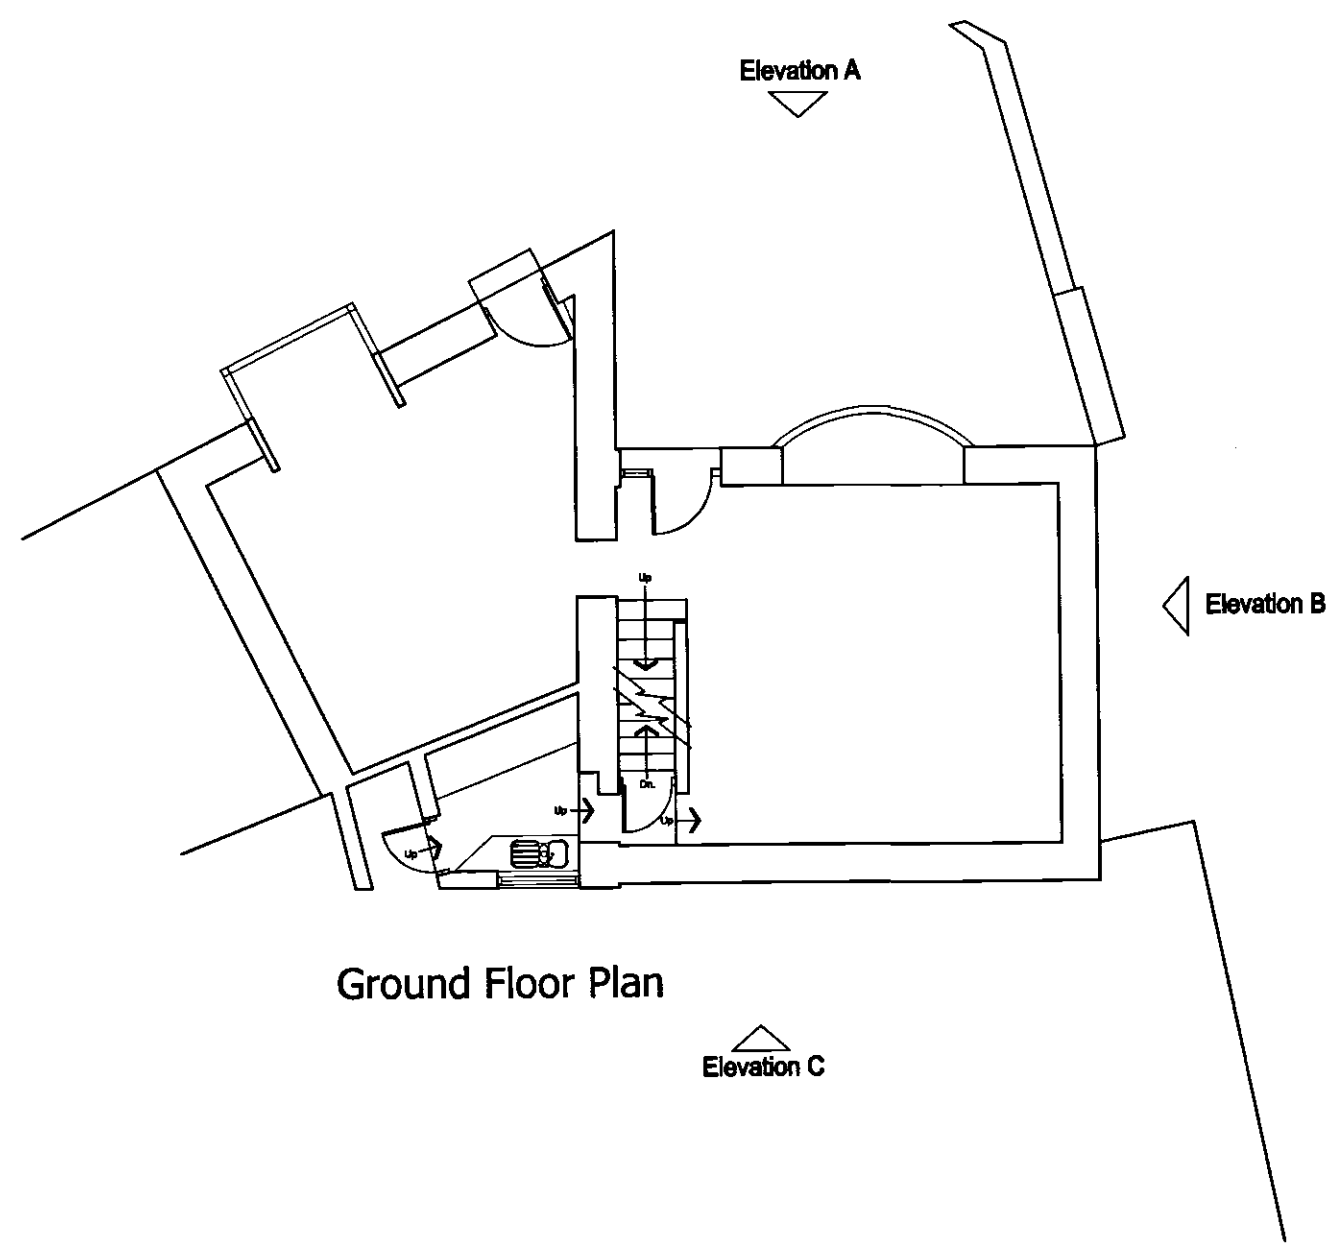

Ground Floor Plan

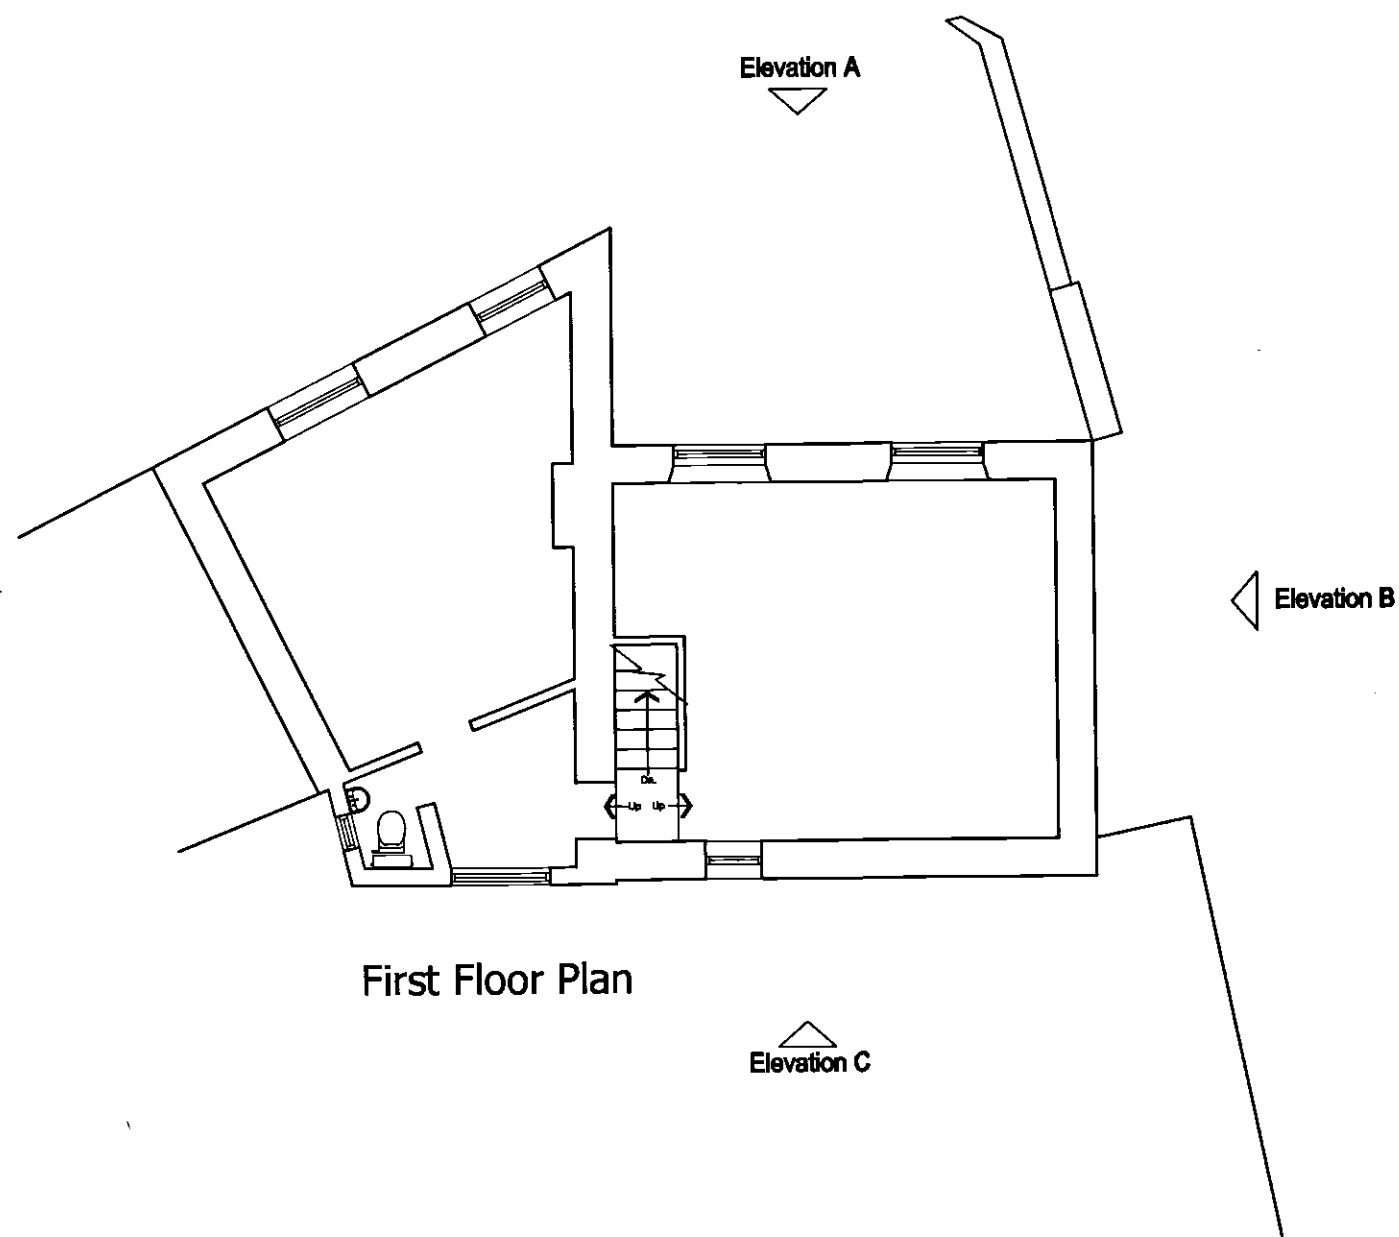

First Floor Plan

PLANNING

Revision:

acumen
designers & architects Ltd

T: 01484 546000
www.acumenarchitects.co.uk

Client:

Kingsman
Homes Ltd

Job title:

STATION STREET
MELTHAM

Drawing title:

PLANS & ELEVATIONS
AS EXISTING

Drawn:

SKS

Date:

JULY '16

Checked:

JC

Scale:

1:100 @ A1

Drawing number:

2444 - 01