



'SIZZLERS' BRADFORD ROAD, BATLEY, PROPOSALS


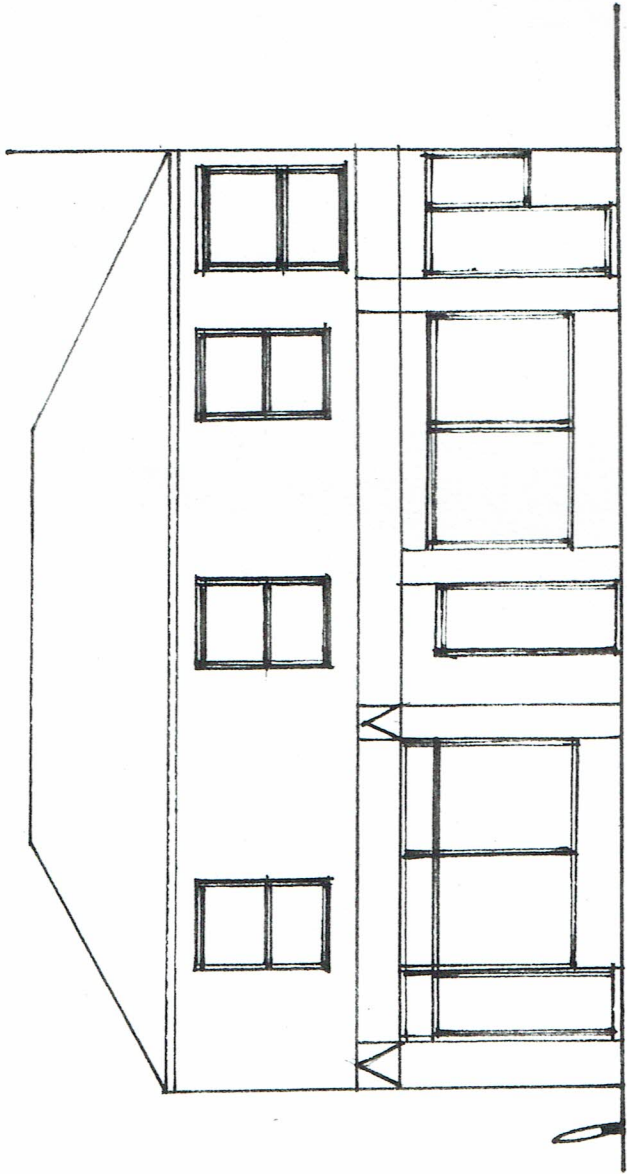


EXISTING SHOP FRONT

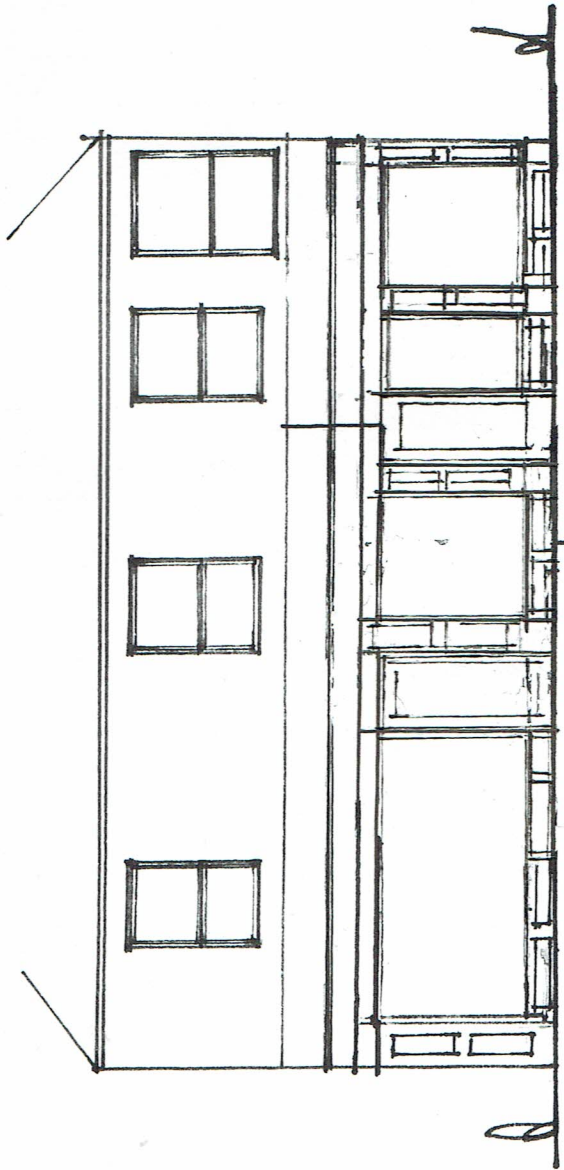

PROPOSED NEW SHOP FRONT

EXISTING SHOP LAYOUT

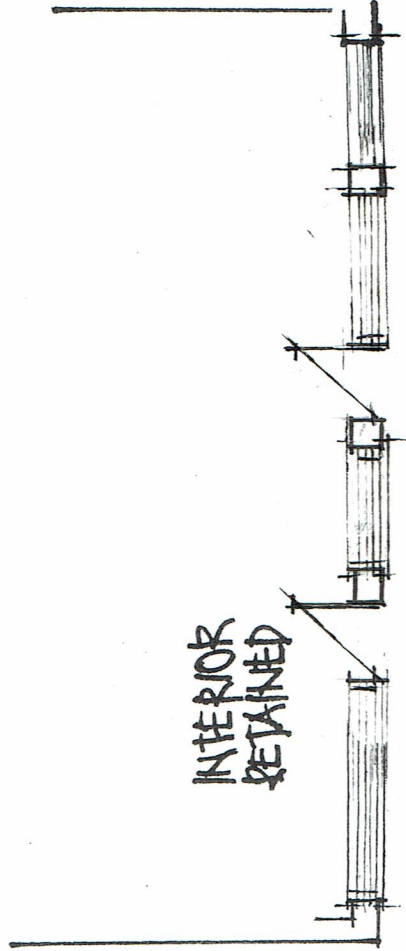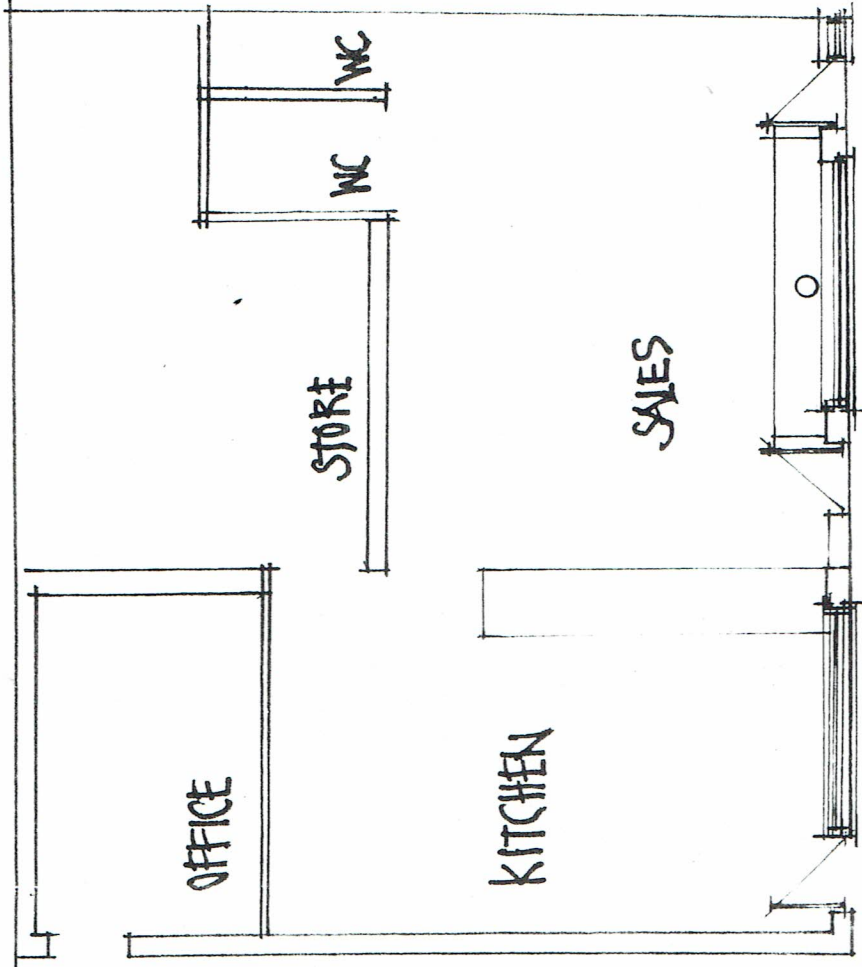

PROPOSAL

SPECIFICATION AND BREAK DOWN OF WORKS

REMOVE EXISTING SHOP FRONT
 BELOW EXISTING STRUCTURAL STEEL
 FIX NEW SHOP FRONT OF BLACK
 POWDER COATED METAL FRAME
 WITH LAMINATED GLASS IN ACCORDANCE
 WITH GLASS STRENGTH REGULATIONS
 BLACK CERAMIC TILE PLASTER AND
 STAIRCASE DETAIL