
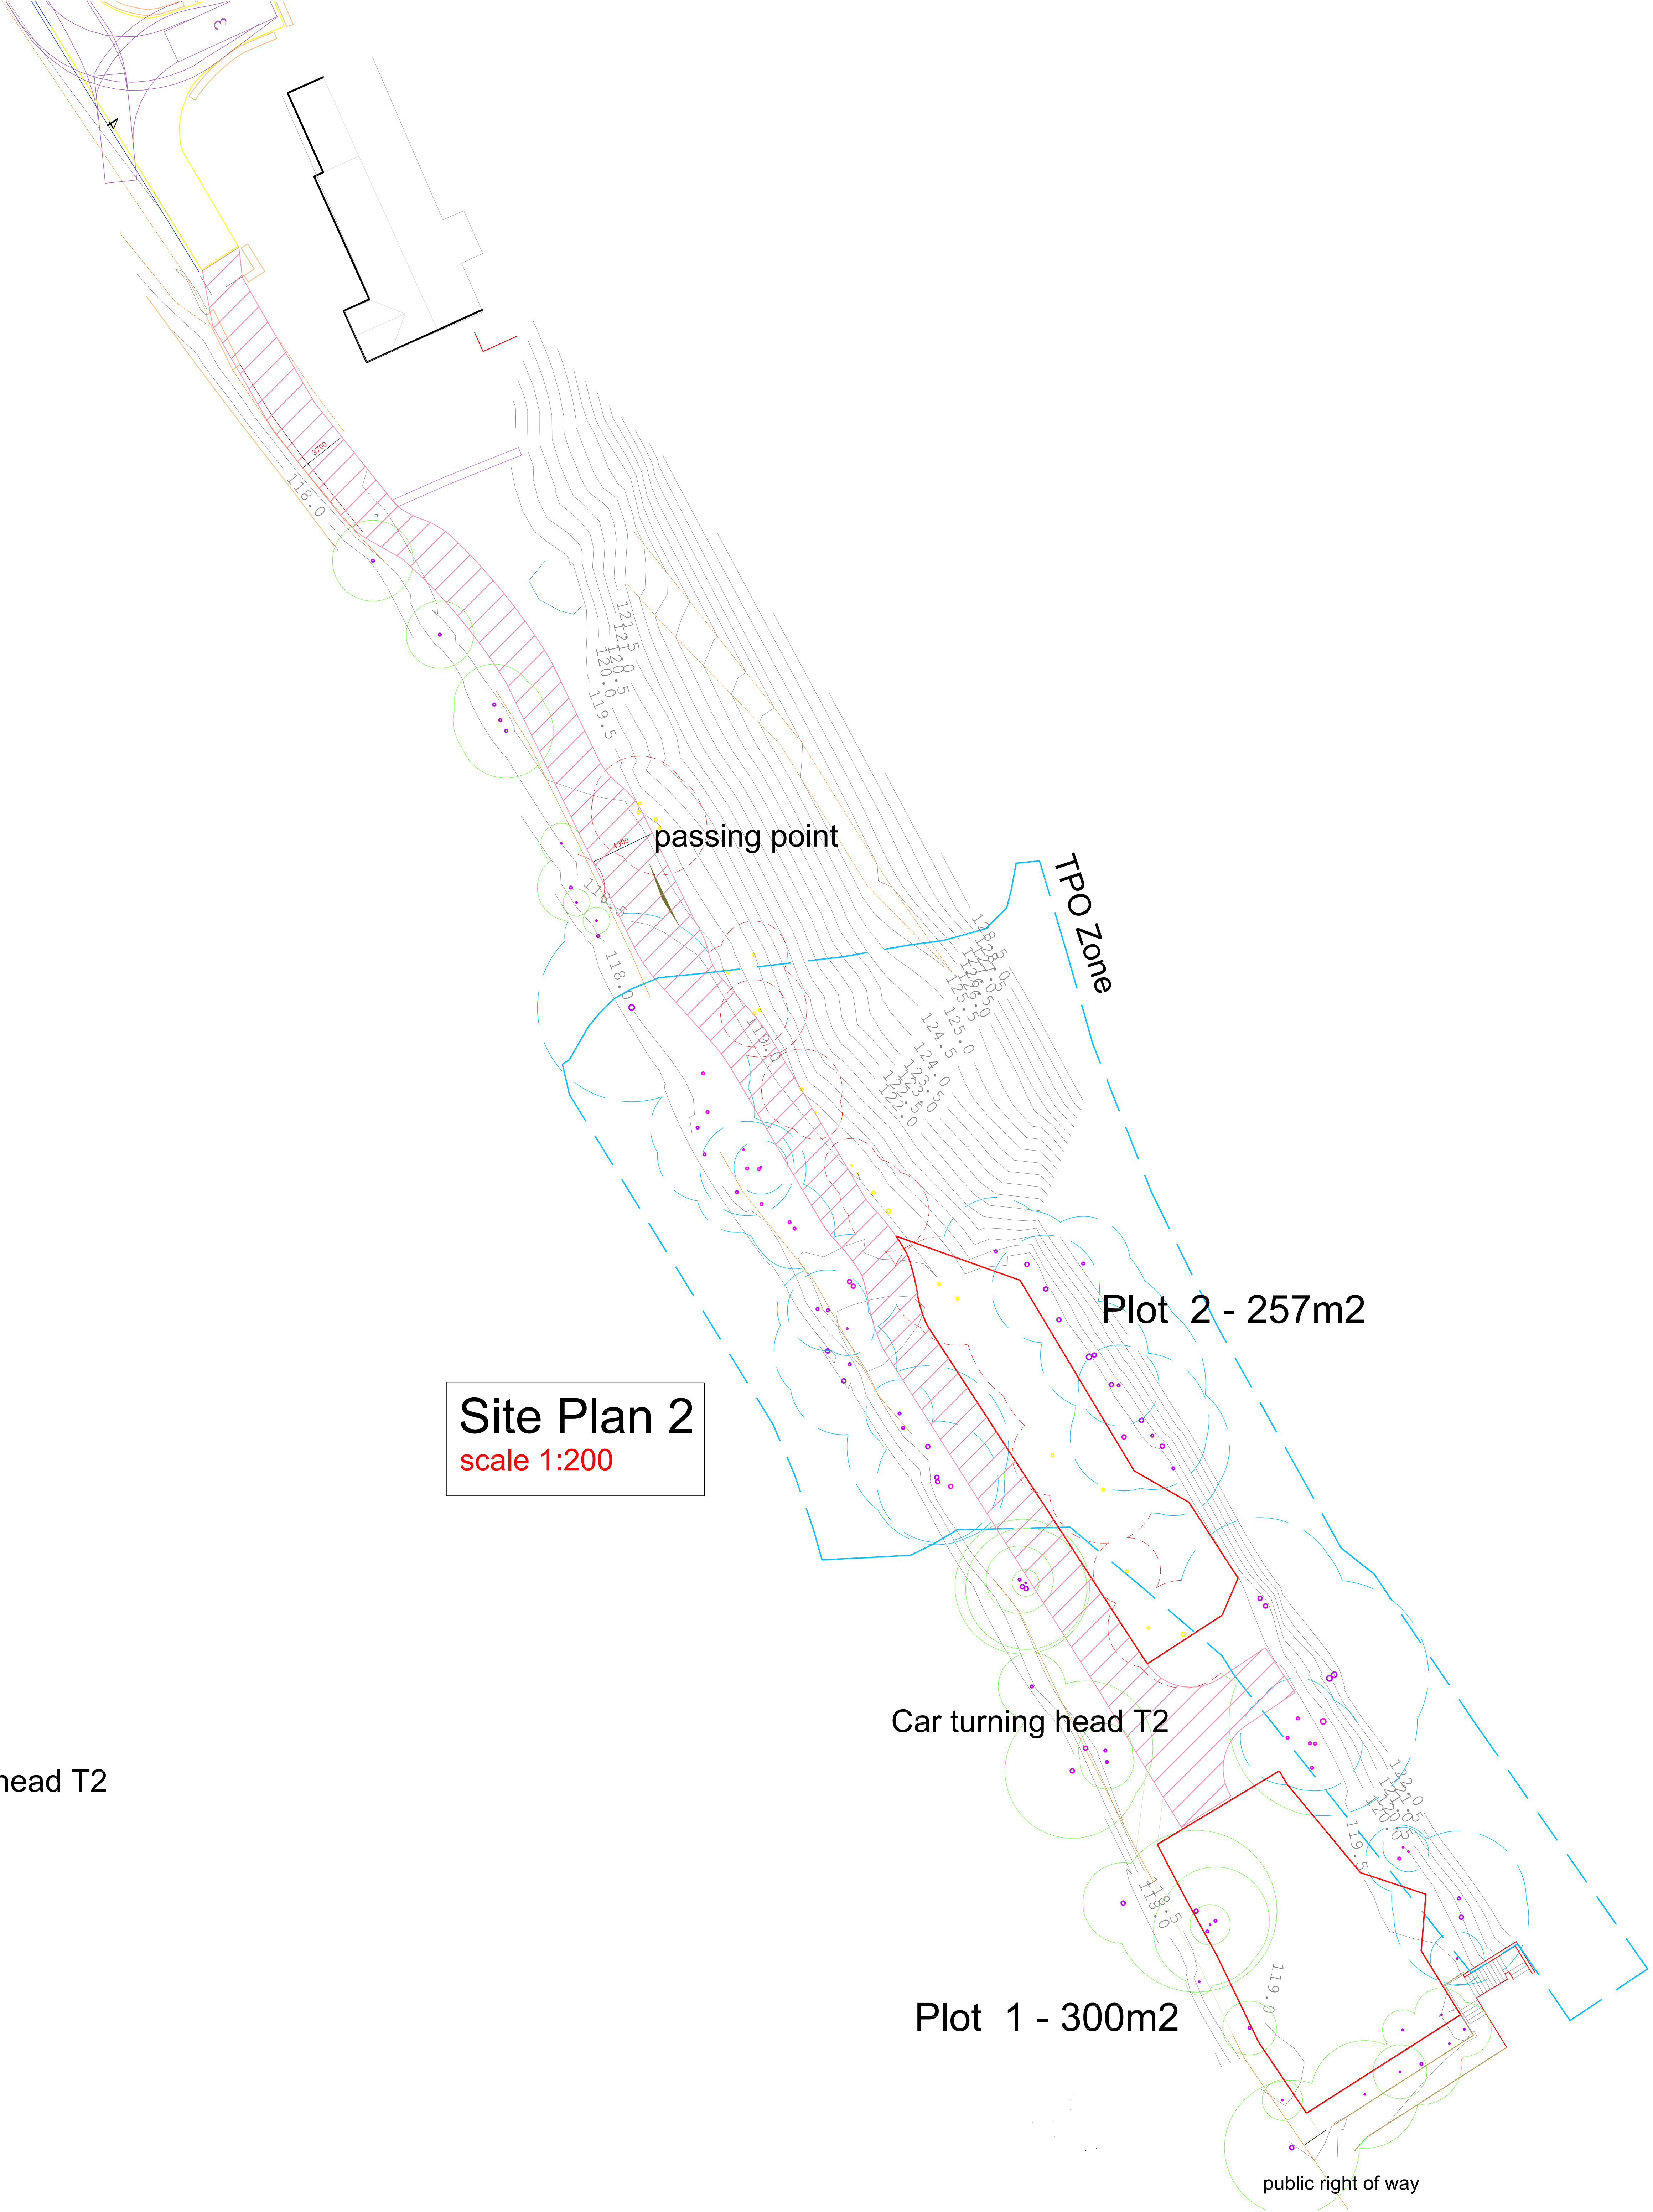


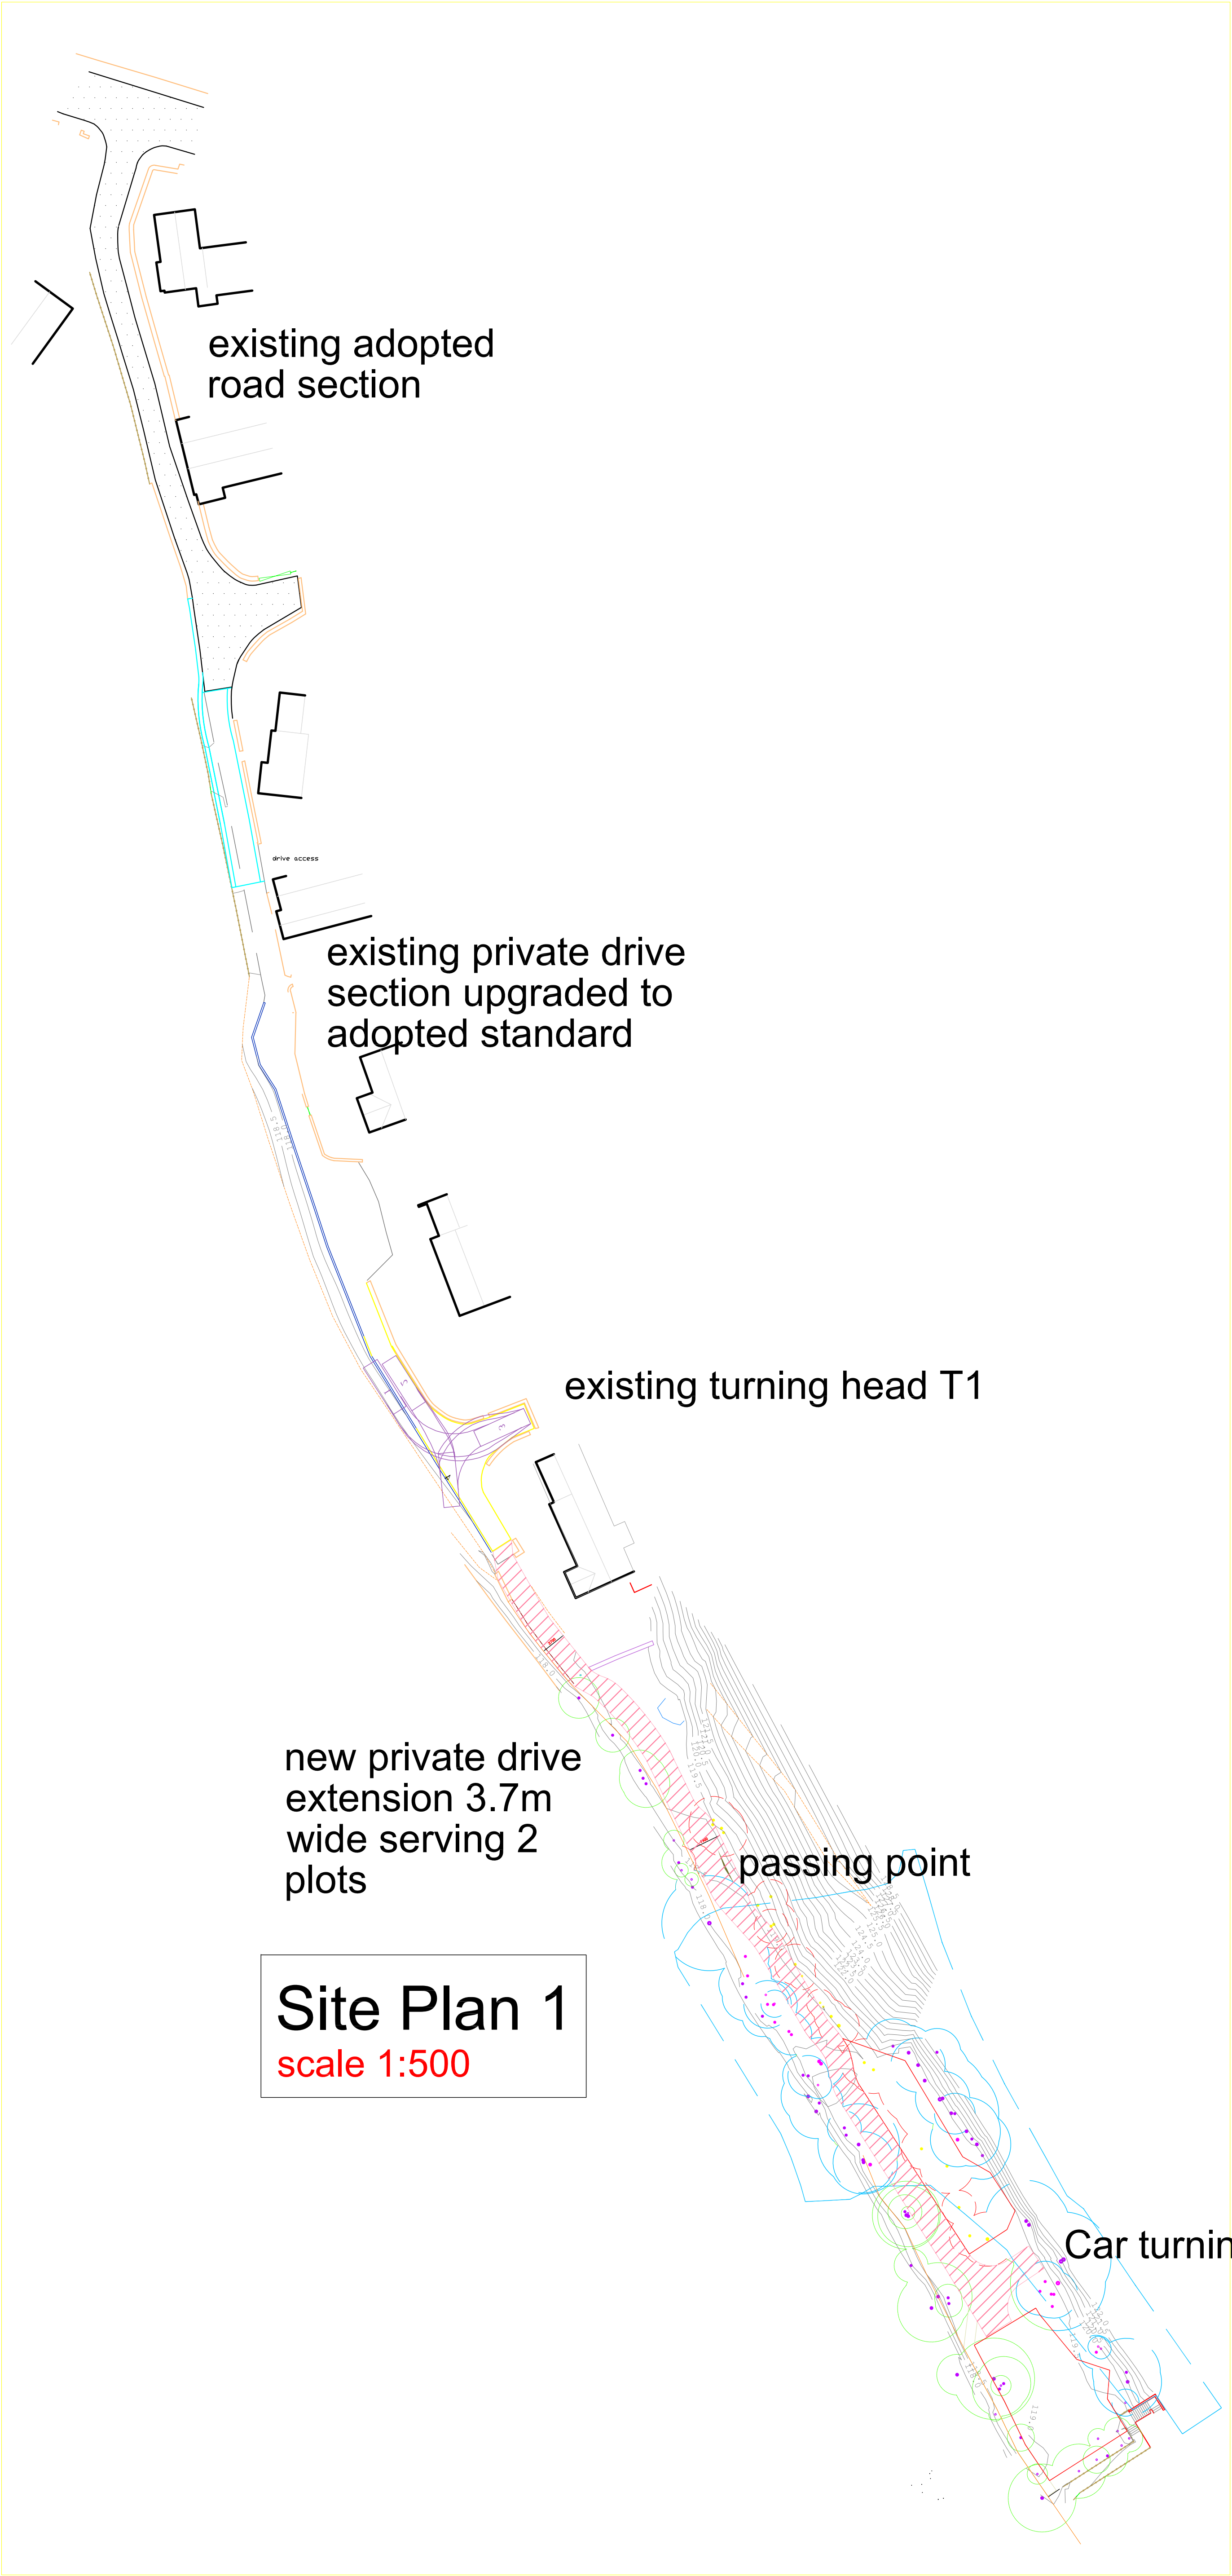

Notes:

Copyright Reserved. This drawing must only be used for the Client and location specified in the title block. It may not be copied by any third party without prior written consent from Walker Associates Architects LLP.

This drawing is only for the purposes described below and must not be used for any other purpose.

Do not scale from this drawing. All dimensions are in millimetres unless otherwise stated and should be considered as guides subject to on-site confirmation.

Prior to any work on site being carried out Walker Associates Architects LLP must be contacted to check the validity of the drawing.

A	Feb 17	Altered Plot sizes	
Rev	Date	Amendment	By

PLANNING 01

Client:
Mr M Quarmby

Job:
Dene Fold Development
Highburton
2 House Plots and new access route

Drawing Title:
Draft Layout

Drawing No:
WAA 010 / D / 100 A

Scale:
1:200/1:500 as noted @ A0

Date:
Feb 2017

Drawn By:
mlw



5 New Hagg,
Oldfield Road,
Honley, Holmfirth,
Huddersfield,
West Yorkshire,
HD9 6RN

Tel: 01484 303 800
Email:
enquiries.walkerassociates@gmail.com