




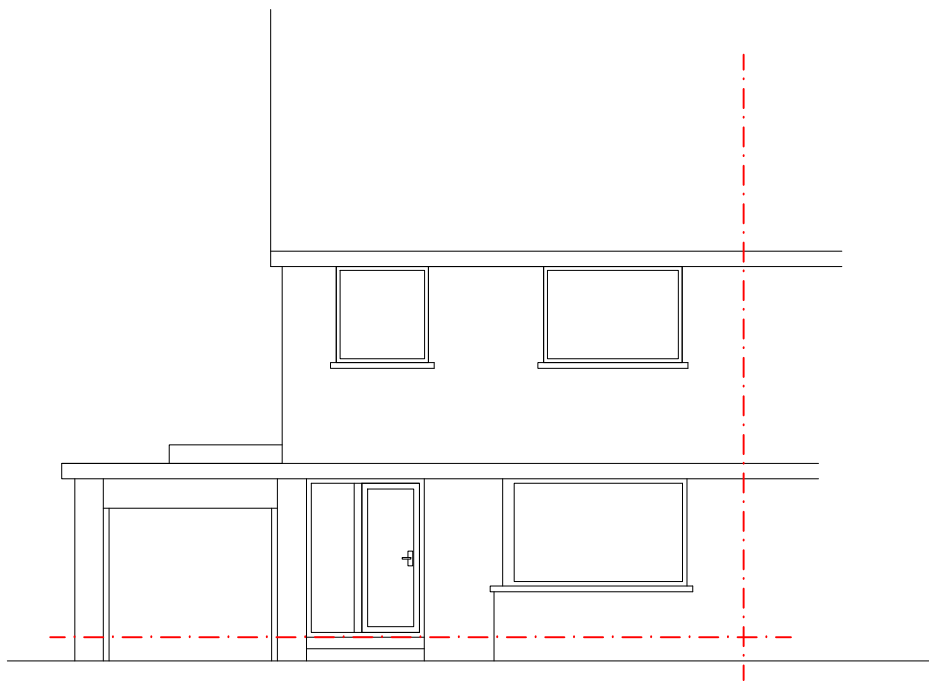


Front Elevation

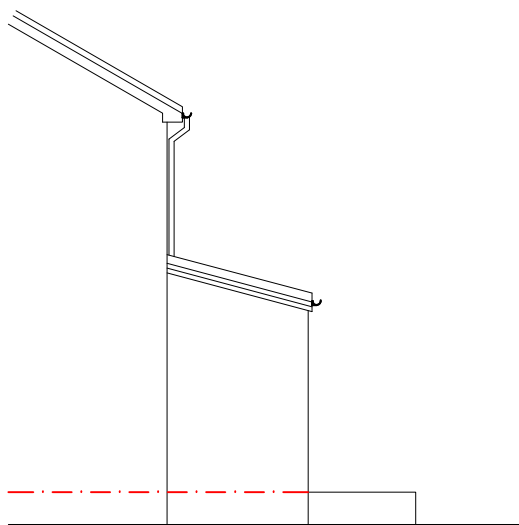


Side Elevation
(as viewed by No.38)

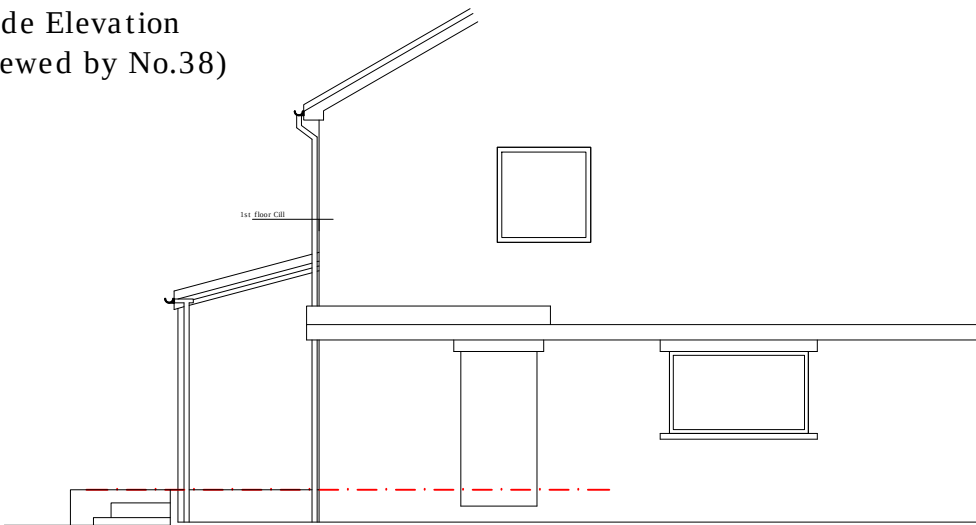

Side Elevation
(as viewed by No. 42)

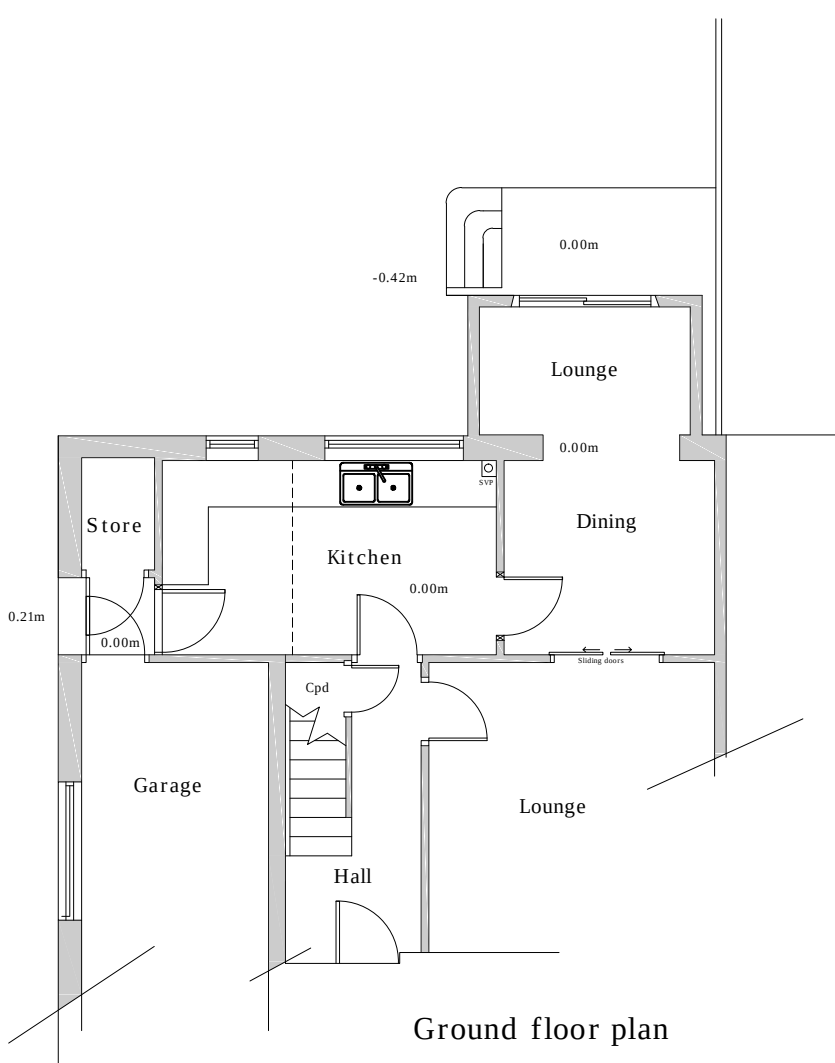

Ground floor plan

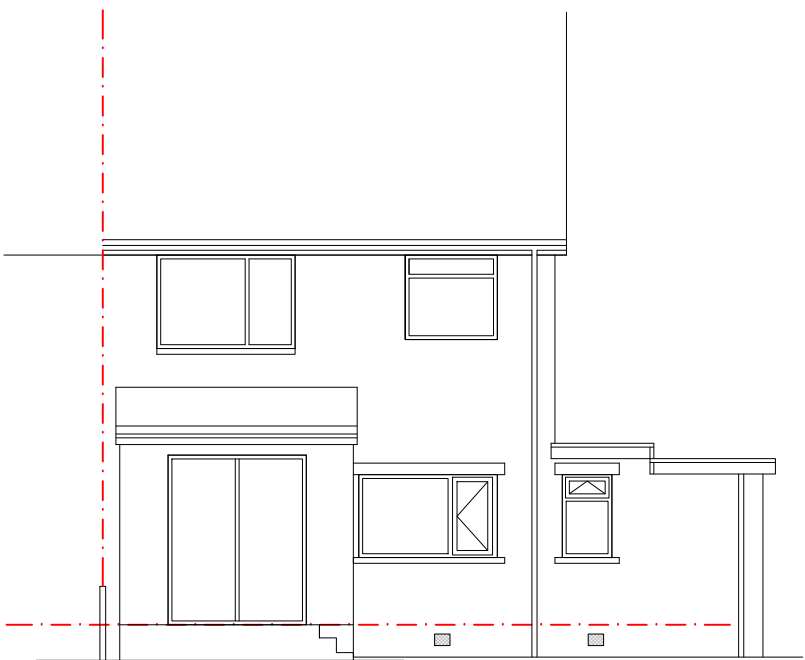

Rear Elevation

This drawing has been prepared specifically for the purpose of obtaining Planning Permission and/or Building Regulation Approval. Its suitability for other purposes, without supplementary details and specifications cannot be guaranteed. The Permissions and/or Approvals are beyond the Architects control, and no guarantee that such will be granted is given or to be inferred by reason of the preparation of this drawing. Only figured dimensions are to be used. All dimensions to be checked on site. This drawing together with the design is the property and copyright of the Architect and must not be reproduced without prior written permission.

Scheme: -		
Single storey rear extension and internal alterations		
Location: -		
40 Briarlyn Avenue, Lindley		
Drawing Description: -		
Existing Plans & Elevations		
Scale: -	Date: -	Dwg Number: -
1:100	Aug 2016	01A
Client: -		
Mr Matthew Whitehead		
Amendments: -		
A	Aug 16	Front elevation added