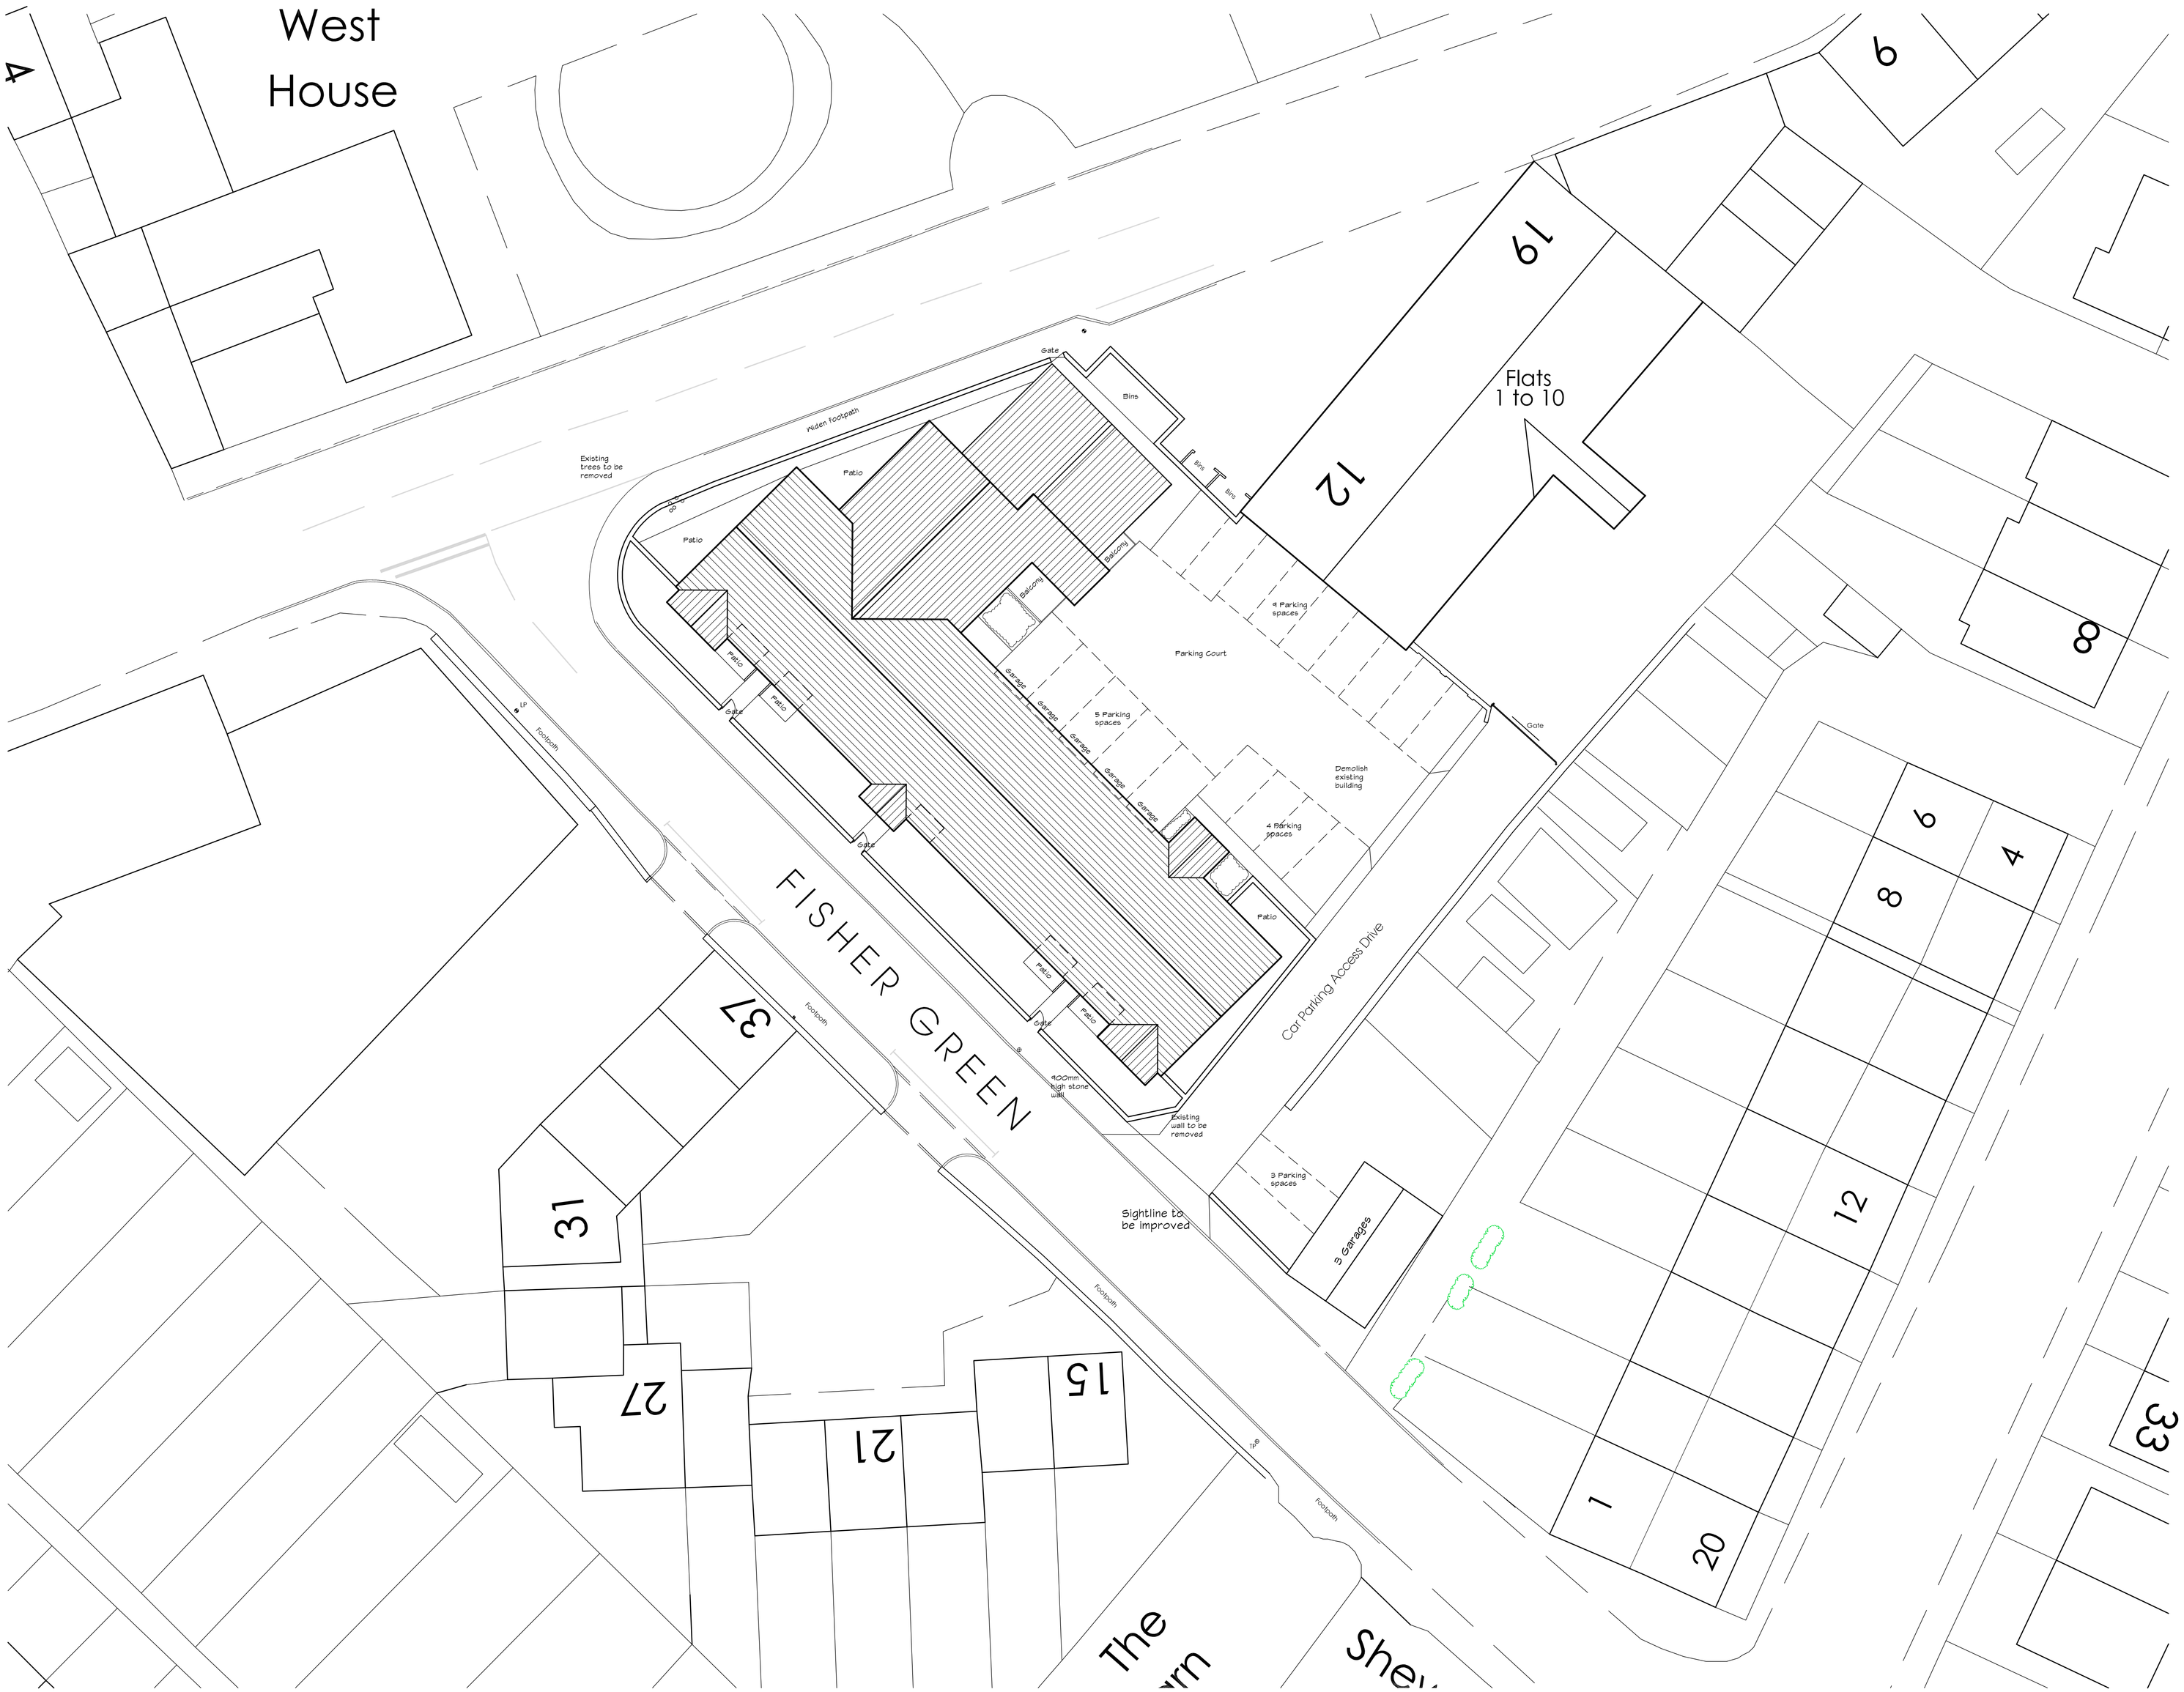
West House
Flats 1 to 10
12
19
9
8
6
4
8
12
20
1
33
37
31
27
21
15
FISHER GREEN
The
Shey
Existing trees to be removed
Patio
Patio
Patio
Patio
Patio
Patio
Patio
Patio
Gate
Gate
Gate
Gate
Gate
Gate
Gate
Gate
Bins
Bins
Bins
Balcony
Balcony
Parking Court
4 Parking spaces
5 Parking spaces
4 Parking spaces
Garage
Garage
Garage
Garage
Garage
Garage
Demolish existing building
Car Parking Access Drive
400mm high stone wall
Existing wall to be removed
3 Parking spaces
3 Garages
Sightline to be improved
Footpath
Footpath
Footpath