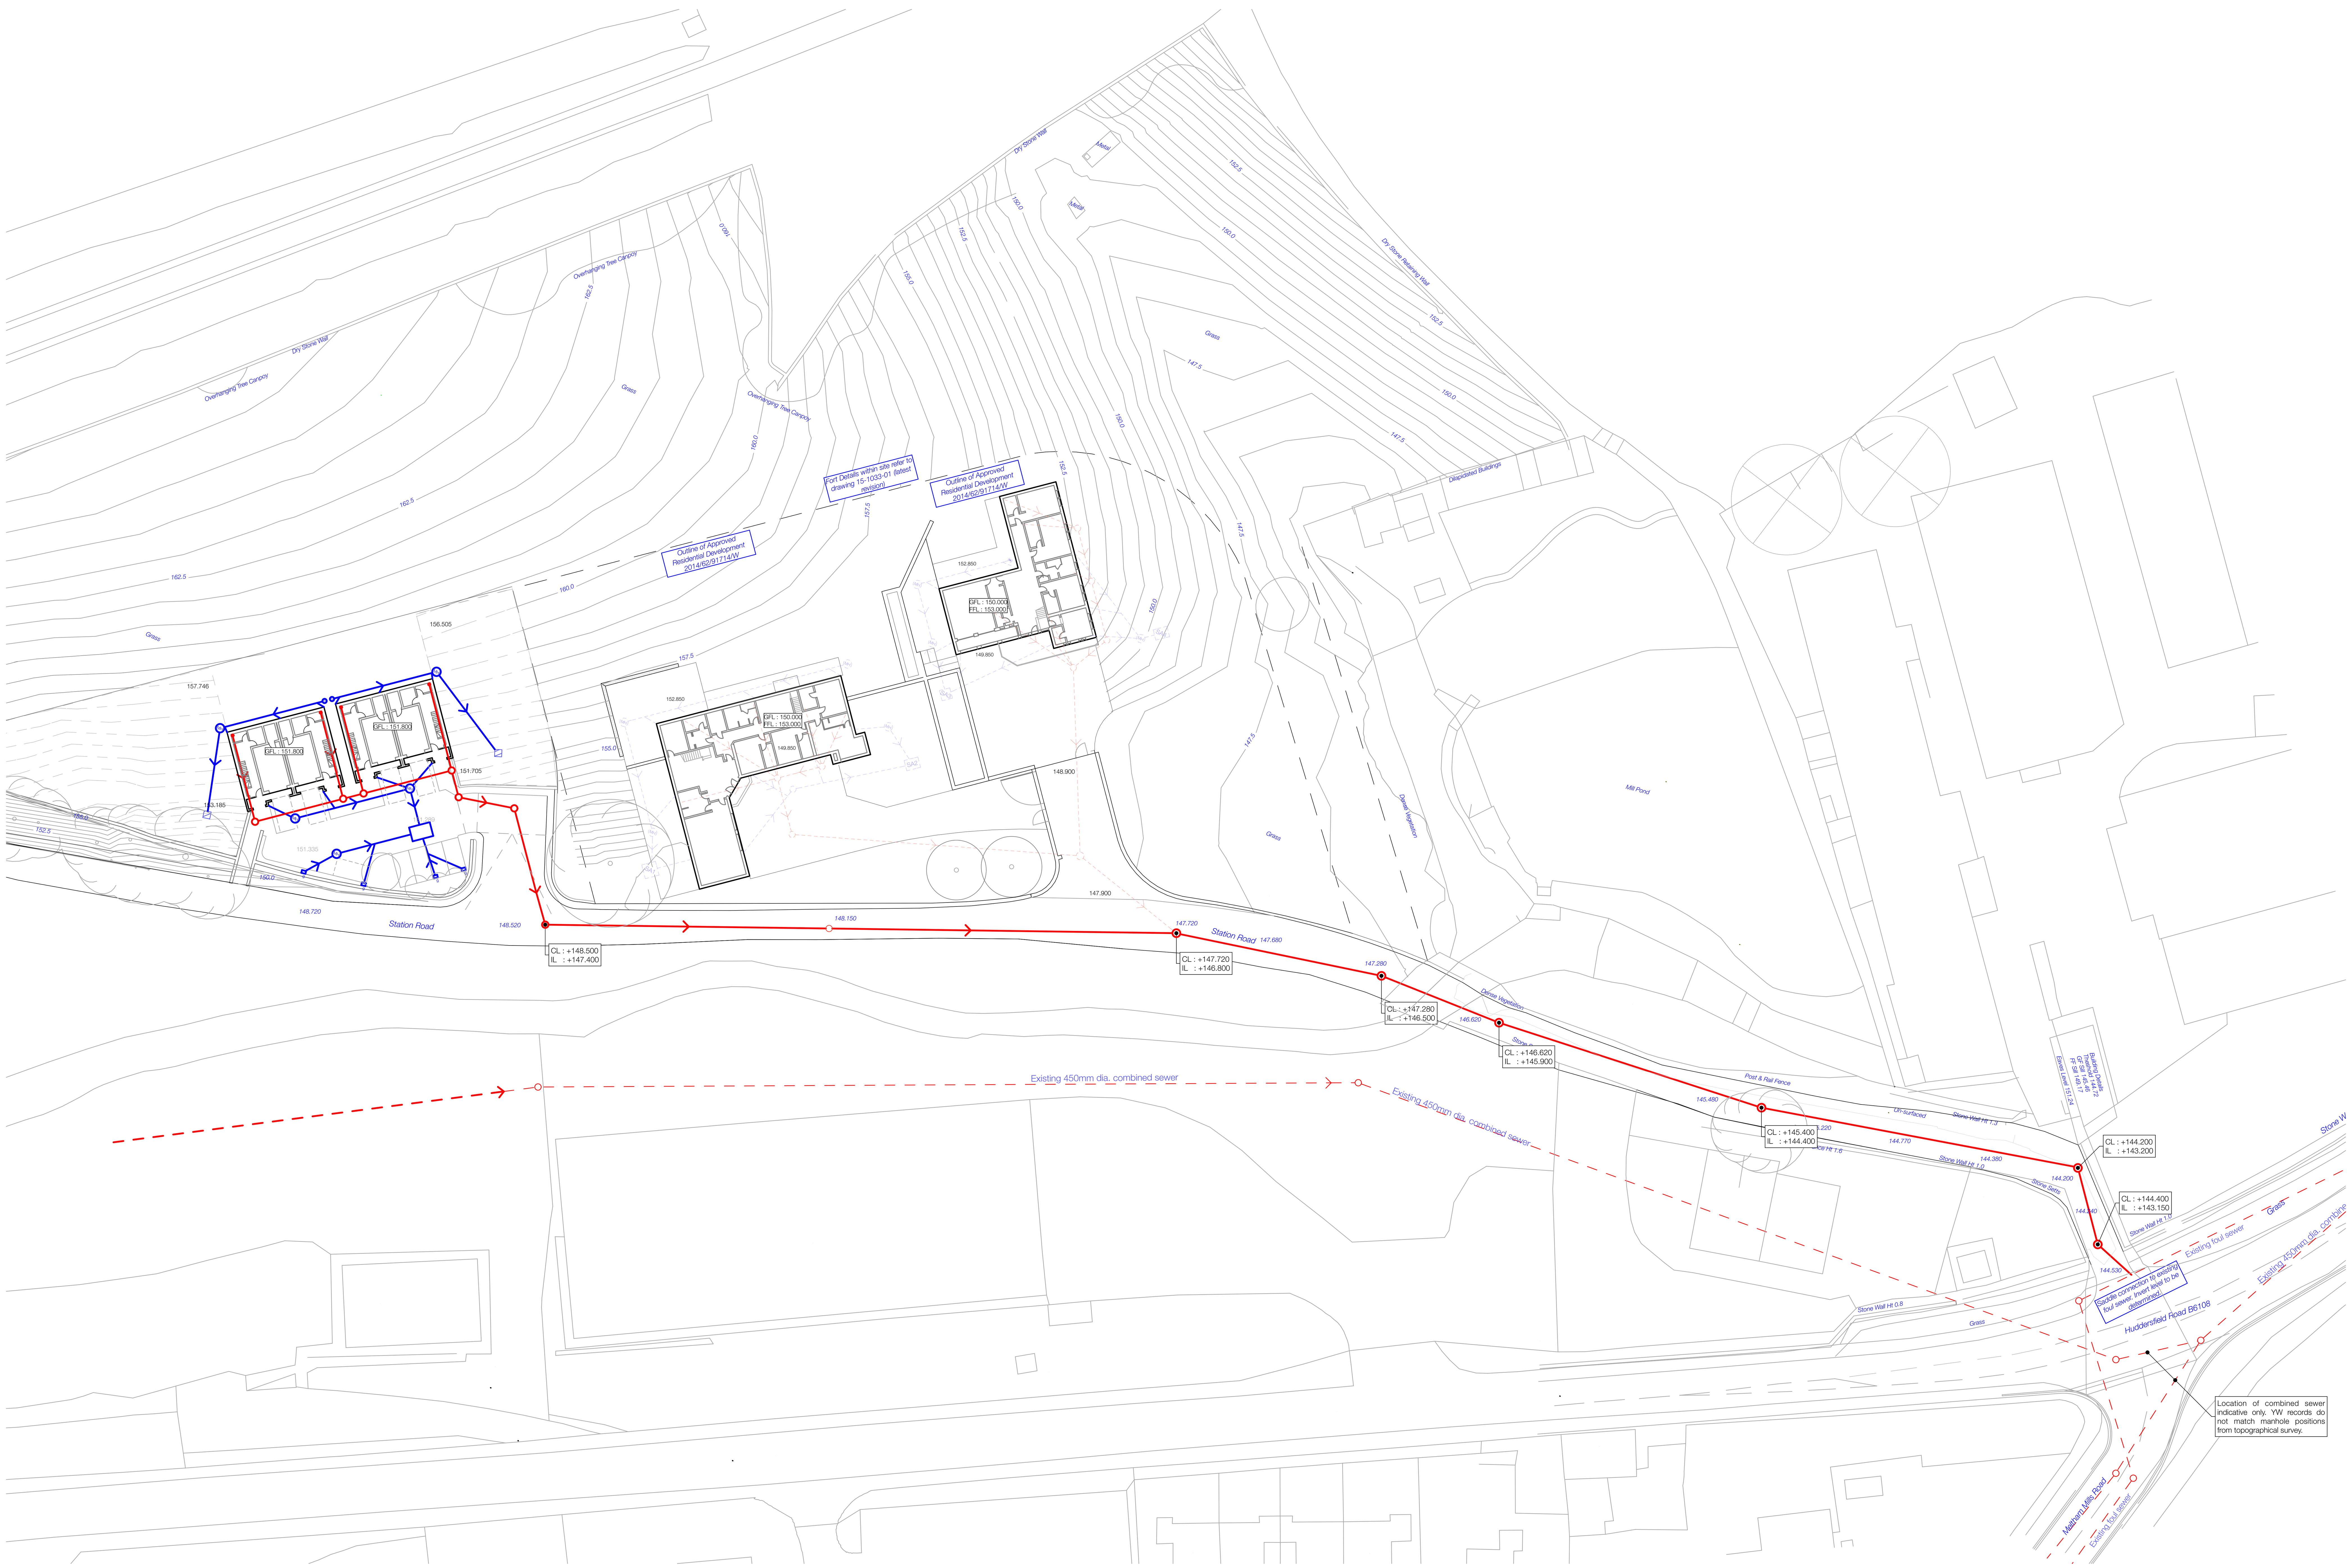

Notes

Do not scale from drawing, use figured dimensions only.

All dimensions must be checked and verified on site prior to commencement of work and architect to be notified of any discrepancies.

This drawing is intended to permit overall scheme proposals only and cannot be used for construction purposes without further information.

Rev		Drawn	Checked	Date

Key:

- Surface Water Drainage
- Foul Drainage
- Adopted Sewers

Note:
All manhole cover and invert levels are approximate and subject to finalisation

Job Title
LAND OFF STATION ROAD, MELTHAM, HUDDERSFIELD

Client
Mr A Pogson and Mr S Lockwood

Status	Company
PLANNNING	SD

Drawing	Scale @ A1
PROPOSED DRAINAGE STRATEGY - SHEET 4	1:500

Date	Drawn	Checked
APRIL 2016	JPH	MAN

Drawing No.	Revision
16-1077-02	-

ONE17
ARCHITECTS & INTERIOR DESIGNERS
The Dyehouse, Armitage Bridge
Huddersfield, West Yorkshire HD4 7PD
T 01484 668 000 F 01484 668 001
E solutions@one17design.com
ONE17DESIGN.COM