




GROUND FLOOR PLAN - EXISTING 1:100

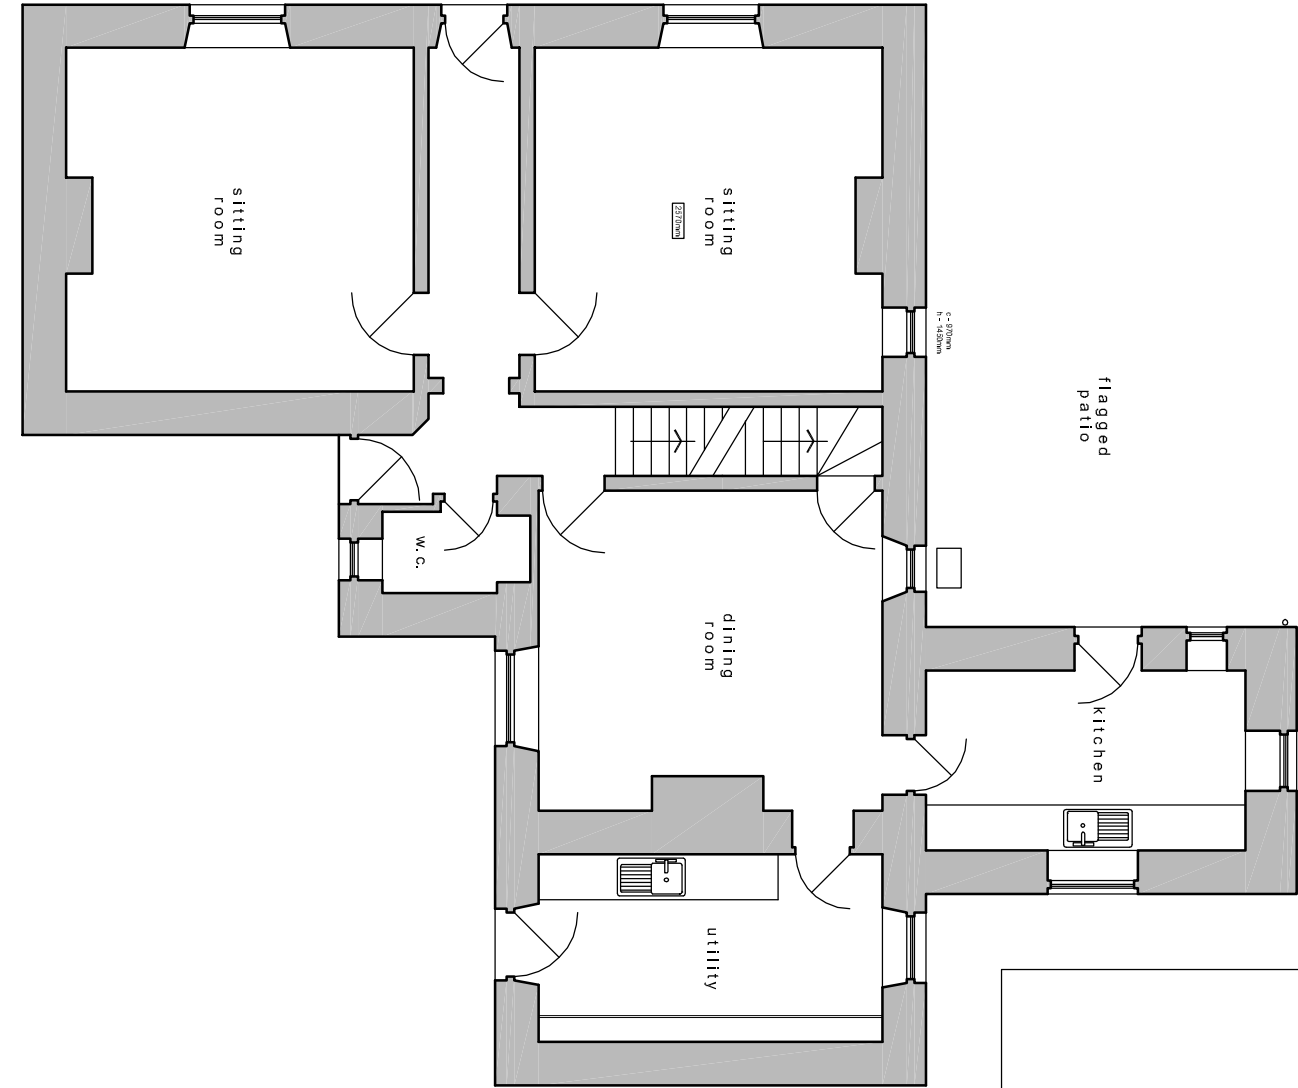


REAR ELEVATION - EXISTING 1:100

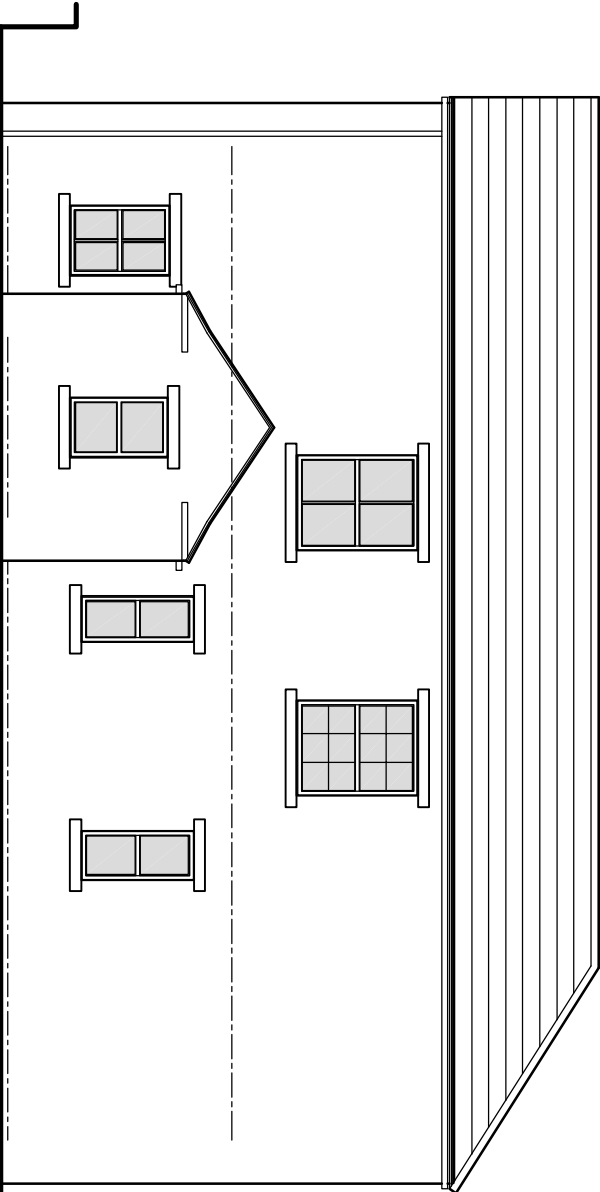

RETURN ELEVATION - EXISTING 1:100

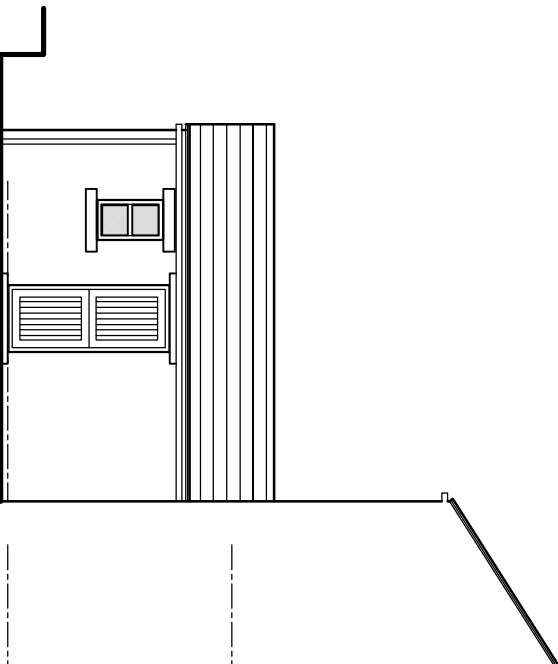

Do not scale from this drawing. Northlight Architecture Ltd must be notified immediately should any discrepancies be found. The contractor must check all dimensions on site before construction or manufacture of materials. This drawing or any portion of it may not be reproduced without the consent of Northlight Architecture Ltd.

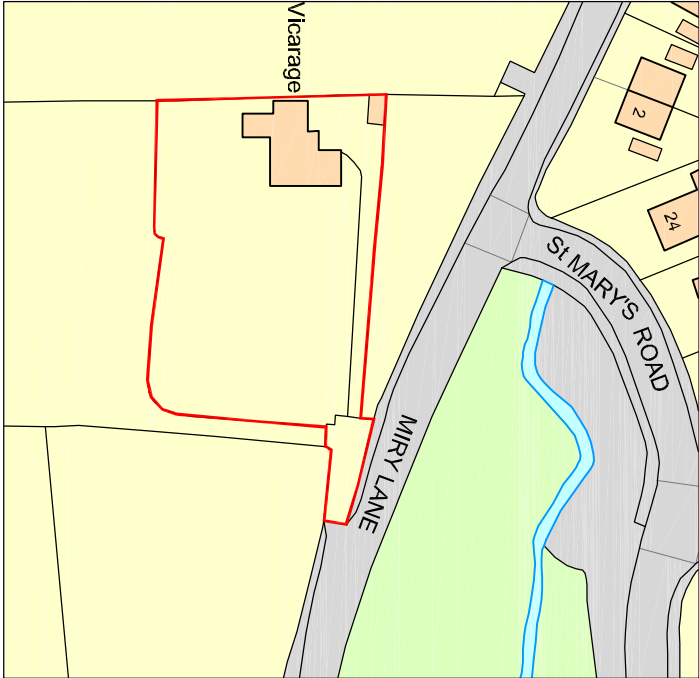

LOCATION PLAN 1:1250

PLANNING APPLICATION

Rev	Description	Date	By	App'd
-----	-------------	------	----	-------

NORTHLIGHT
ARCHITECTURE LTD
The Media Centre
7 Northway
Huddersfield
HD1 1RL

t: 07815 290455
e: info@northlightarchitecture.com
w: www.northlightarchitecture.com

Client
MR & MRS MACLEOD

Project
**REAR EXTENSION TO THE OLD
PARSONAGE, NETHERTHONG**

Drawing title
**EXISTING PLAN, ELEVATIONS
and LOCATION PLAN**

Drawn by	Date	App'd	
RH	AUG 16	-	
Drawing no	Project no	Scale @ A3	Rev
AL 01	16.0919	A.S.	-