



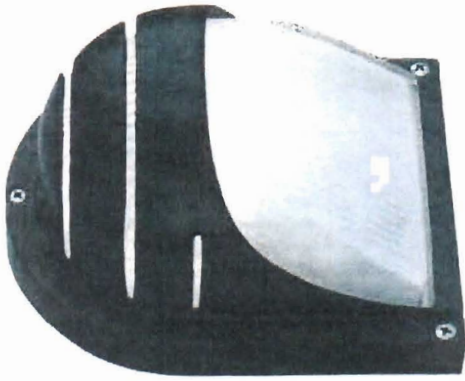

Searchlight Black Aluminium IP44 Half Moon Outdoor Wall Light with ridged opal glass (Model 1106BK) or other model to Client's choice, mounted on retaining wall at least 600mm above finished ground level. Light to be fitted with Gls Type lamp.

Each wall-mounted external wall light is to operate with 60W power rating and 240V voltage rating.

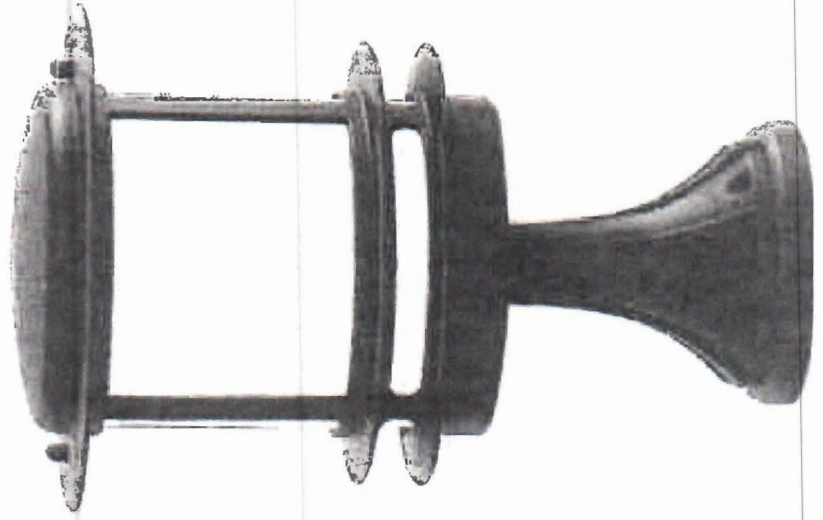

Searchlight Stroud Black IP44 Bollard Light with opal polycarbonate diffuser (Model 1264), or other model to Client's choice, mounted on top of masonry gate post/pillar. Light to be fitted with Gls Type lamp.

Each post top mounted external wall light is to operate with 60W power rating with 230V 5 hz voltage rating.