


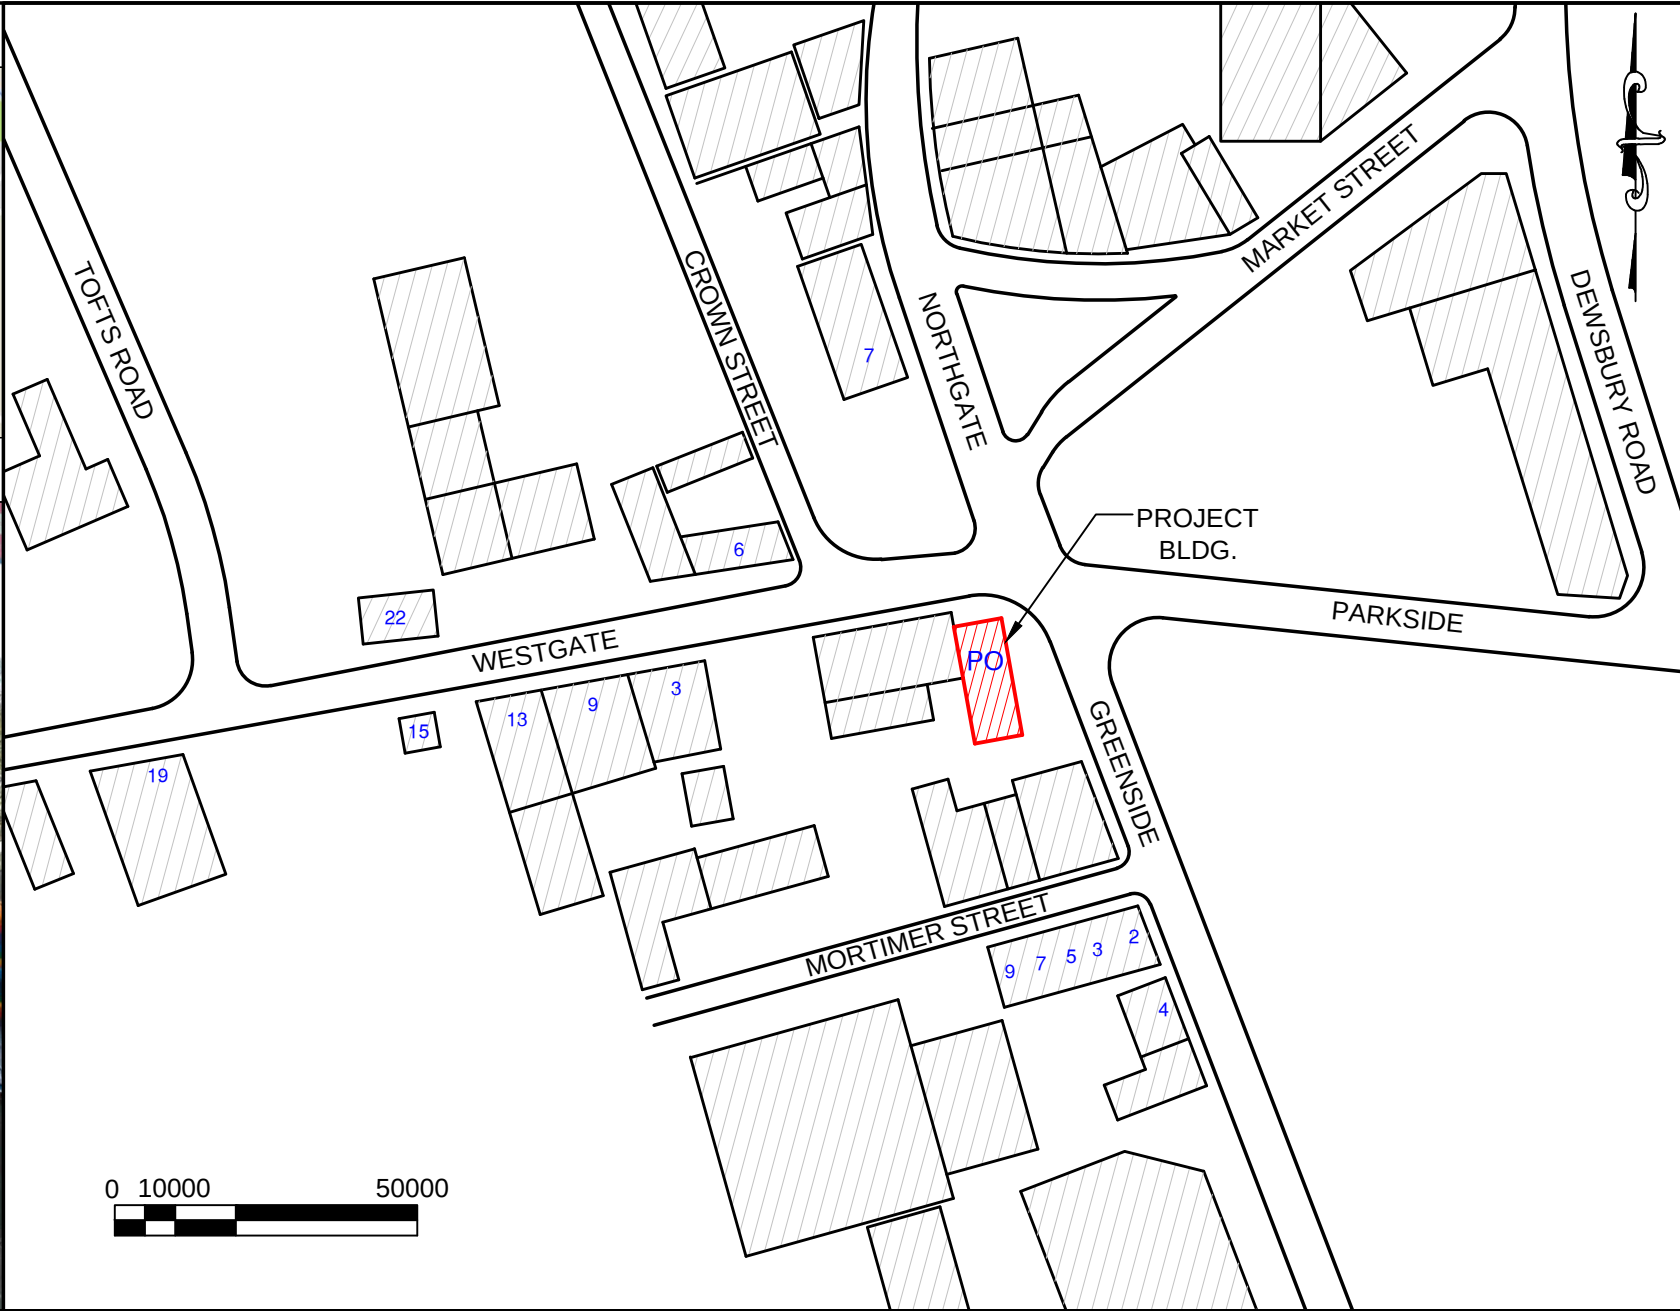

VICINITY MAP



CONTACT:
1627 S. Central Avenue
Glendale, CA 91204, USA
001 818-242-0400

CENNOX - Admiralty Way
Camberley, Surrey
GU15 3DT
0044 1276 607 200

PROJECT:

CLECKHEATON PO

PROJECT ADDRESS:

GREENSIDE
CLECKHEATON,
WEST YORKSHIRE
BD19 5AW

TITLE:

SITE LOCATION
PLAN

SCALE:
1:1250



DATE:
02 JAN 2017



REVISED:


DRAWN BY:
C. ABBOTT

PAGE SIZE:
A4

PAGE:
1 OF 4

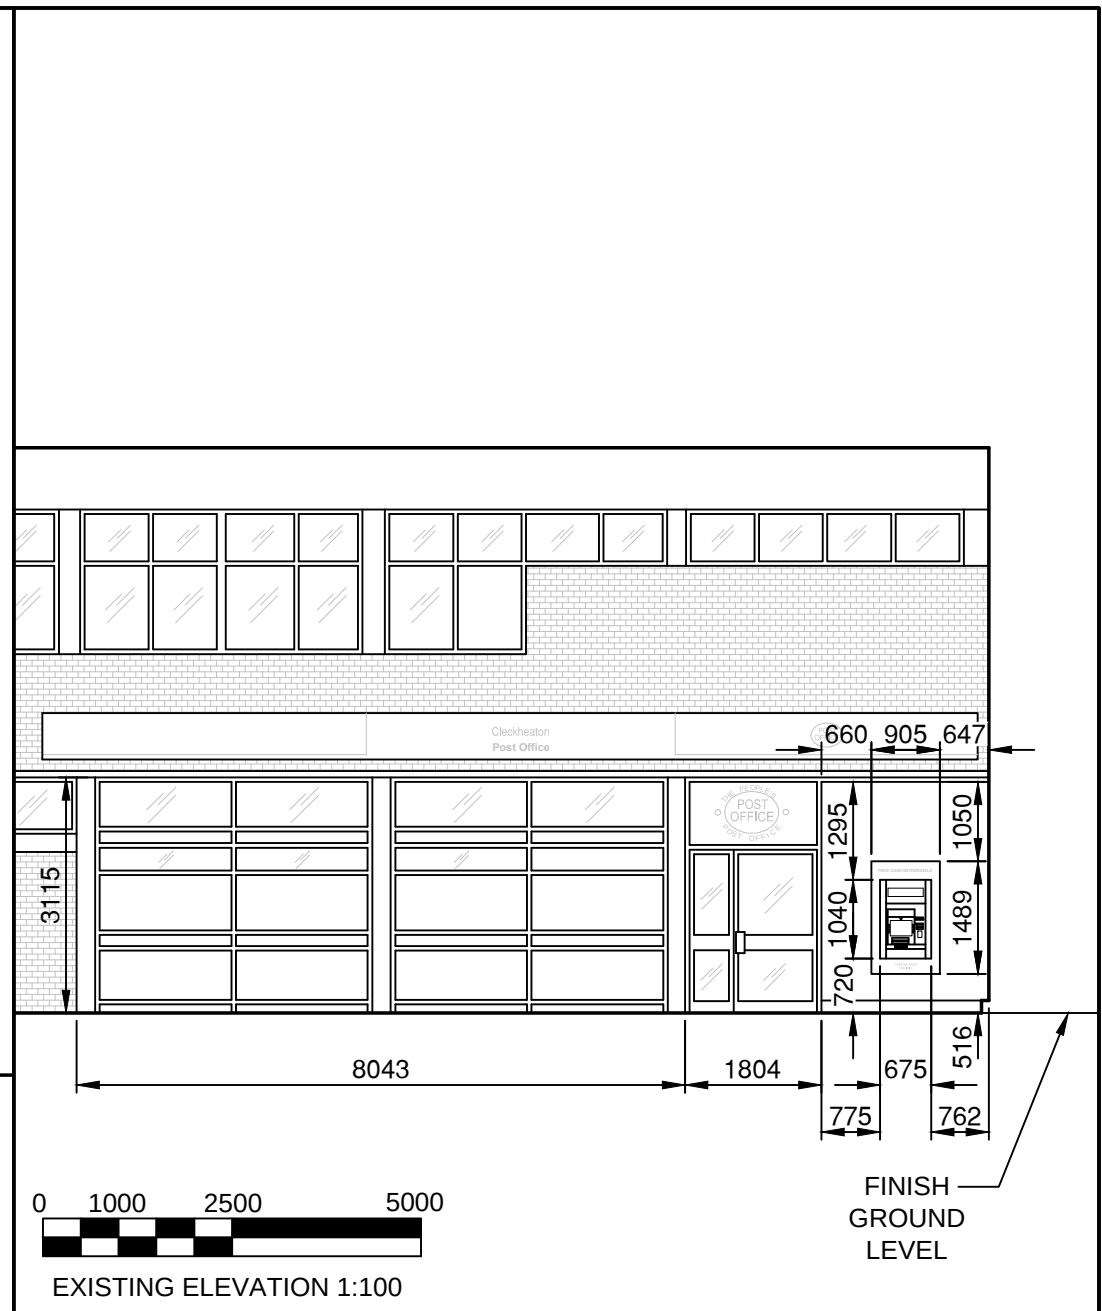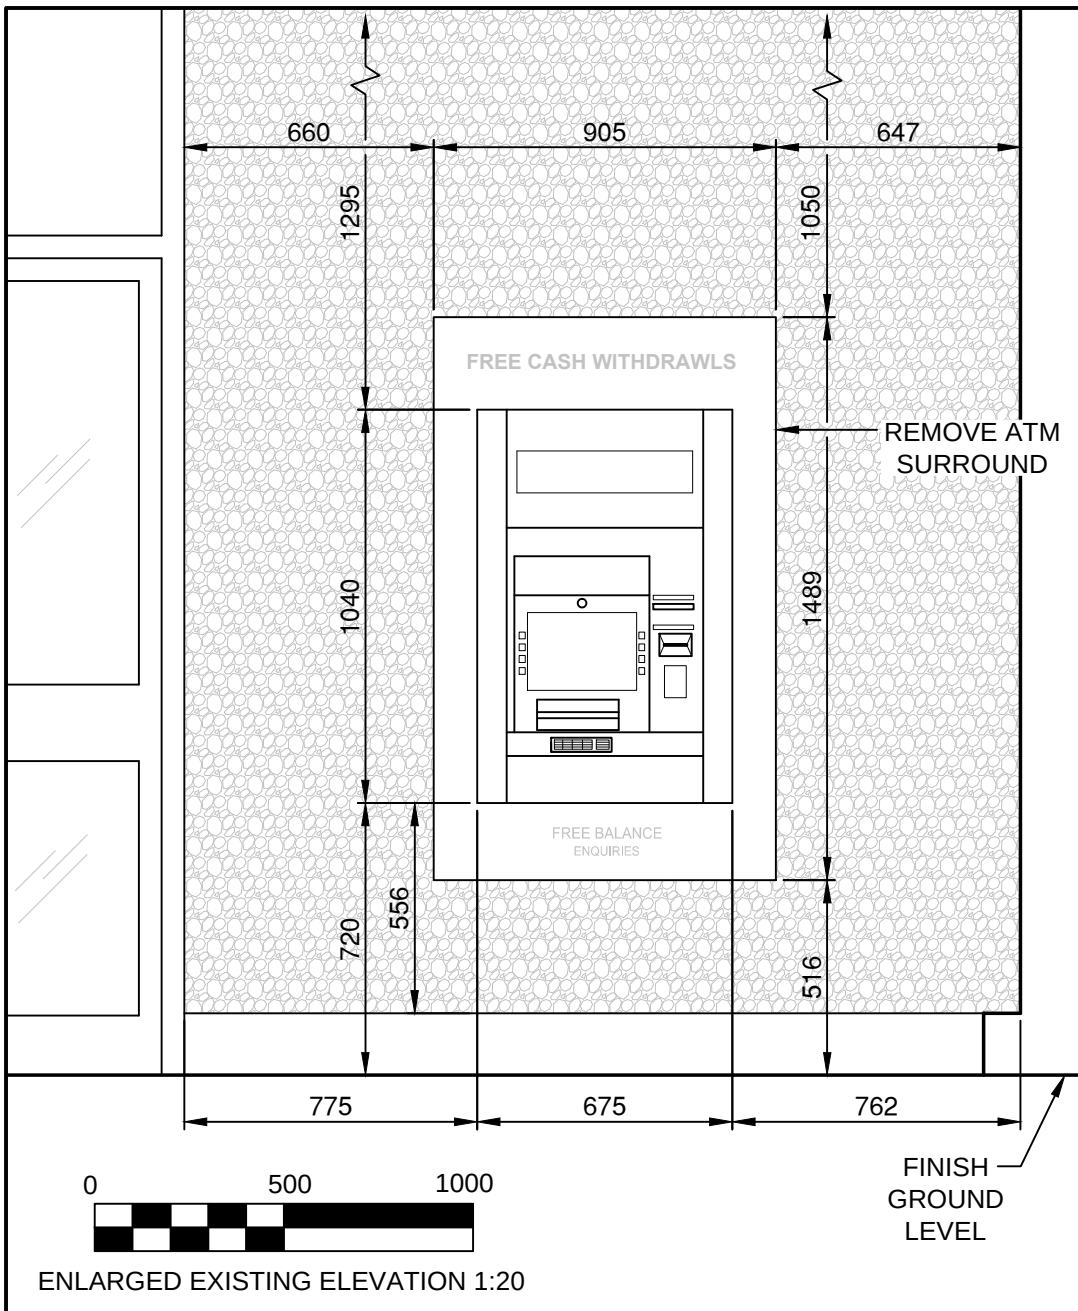

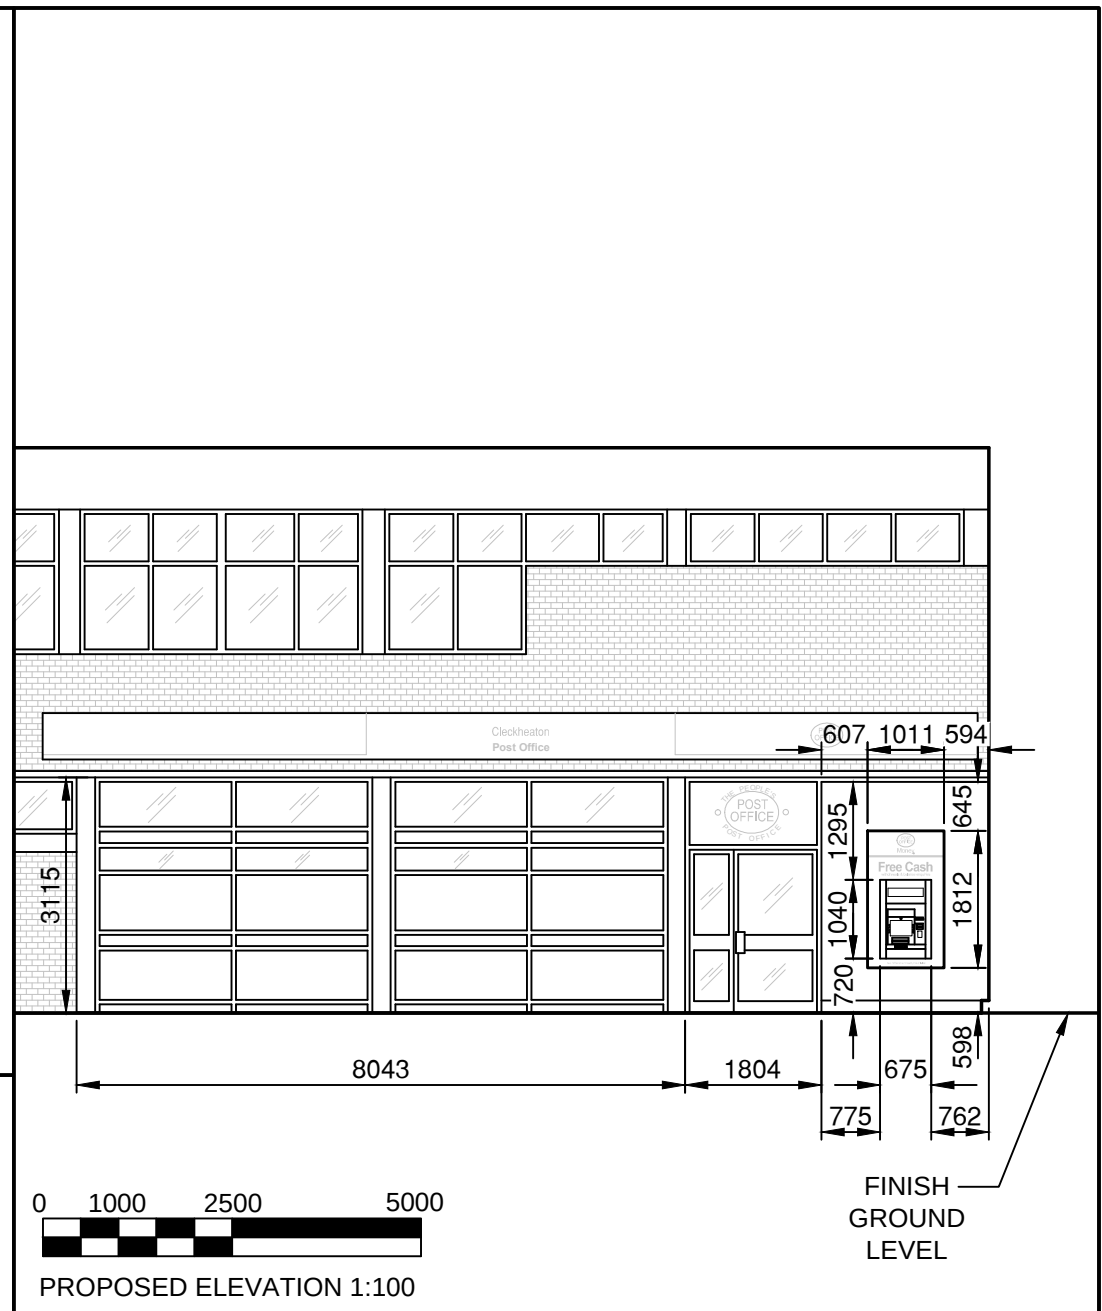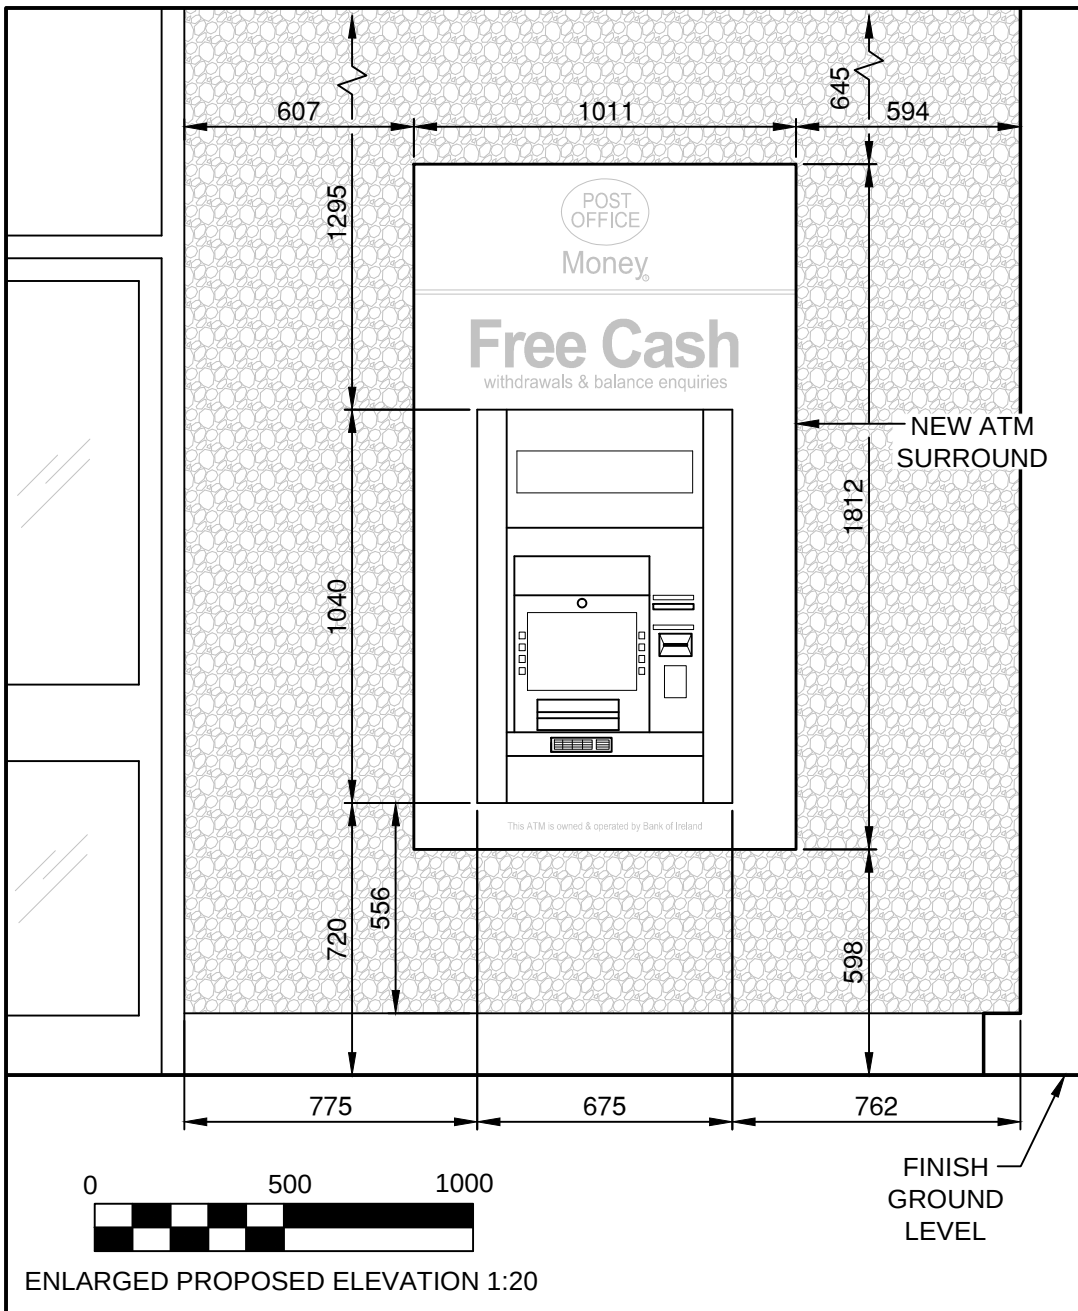

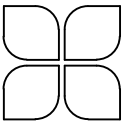 PSSI A Sterling Bank Services Company	CONTACT: 1627 S. Central Avenue Glendale, CA 91204, USA 001 818-242-0400 CENNOX - Admiralty Way Camberley, Surrey GU15 3DT 0044 1276 607 200	PROJECT: CLICKHEATON PO	PROJECT ADDRESS: GREENSIDE CLICKHEATON, WEST YORKSHIRE BD19 5AW	TITLE: PROPOSED ELEVATIONS	SCALE: AS NOTED DATE: 02 JAN 2017 REVISED:	DRAWN BY: C. ABBOTT PAGE SIZE: A4 PAGE: 3 OF 4
--	--	---	---	--	---	--

SURROUND MATERIALS:

BASE: 19MM WHITE FOAMEX

PRINT: VCR 3000 WG1 WHITE
GLOSS HIGH TACK VINYL

FINISH: GSOL 170 FLOOR
LAMINATE VINYL

ILLUMINATION: 5300K SERIES
LIGHT SHEETS (12v)

POWER: (1) 13 AMP 240 V POWER
SUPPLY UNIT

