
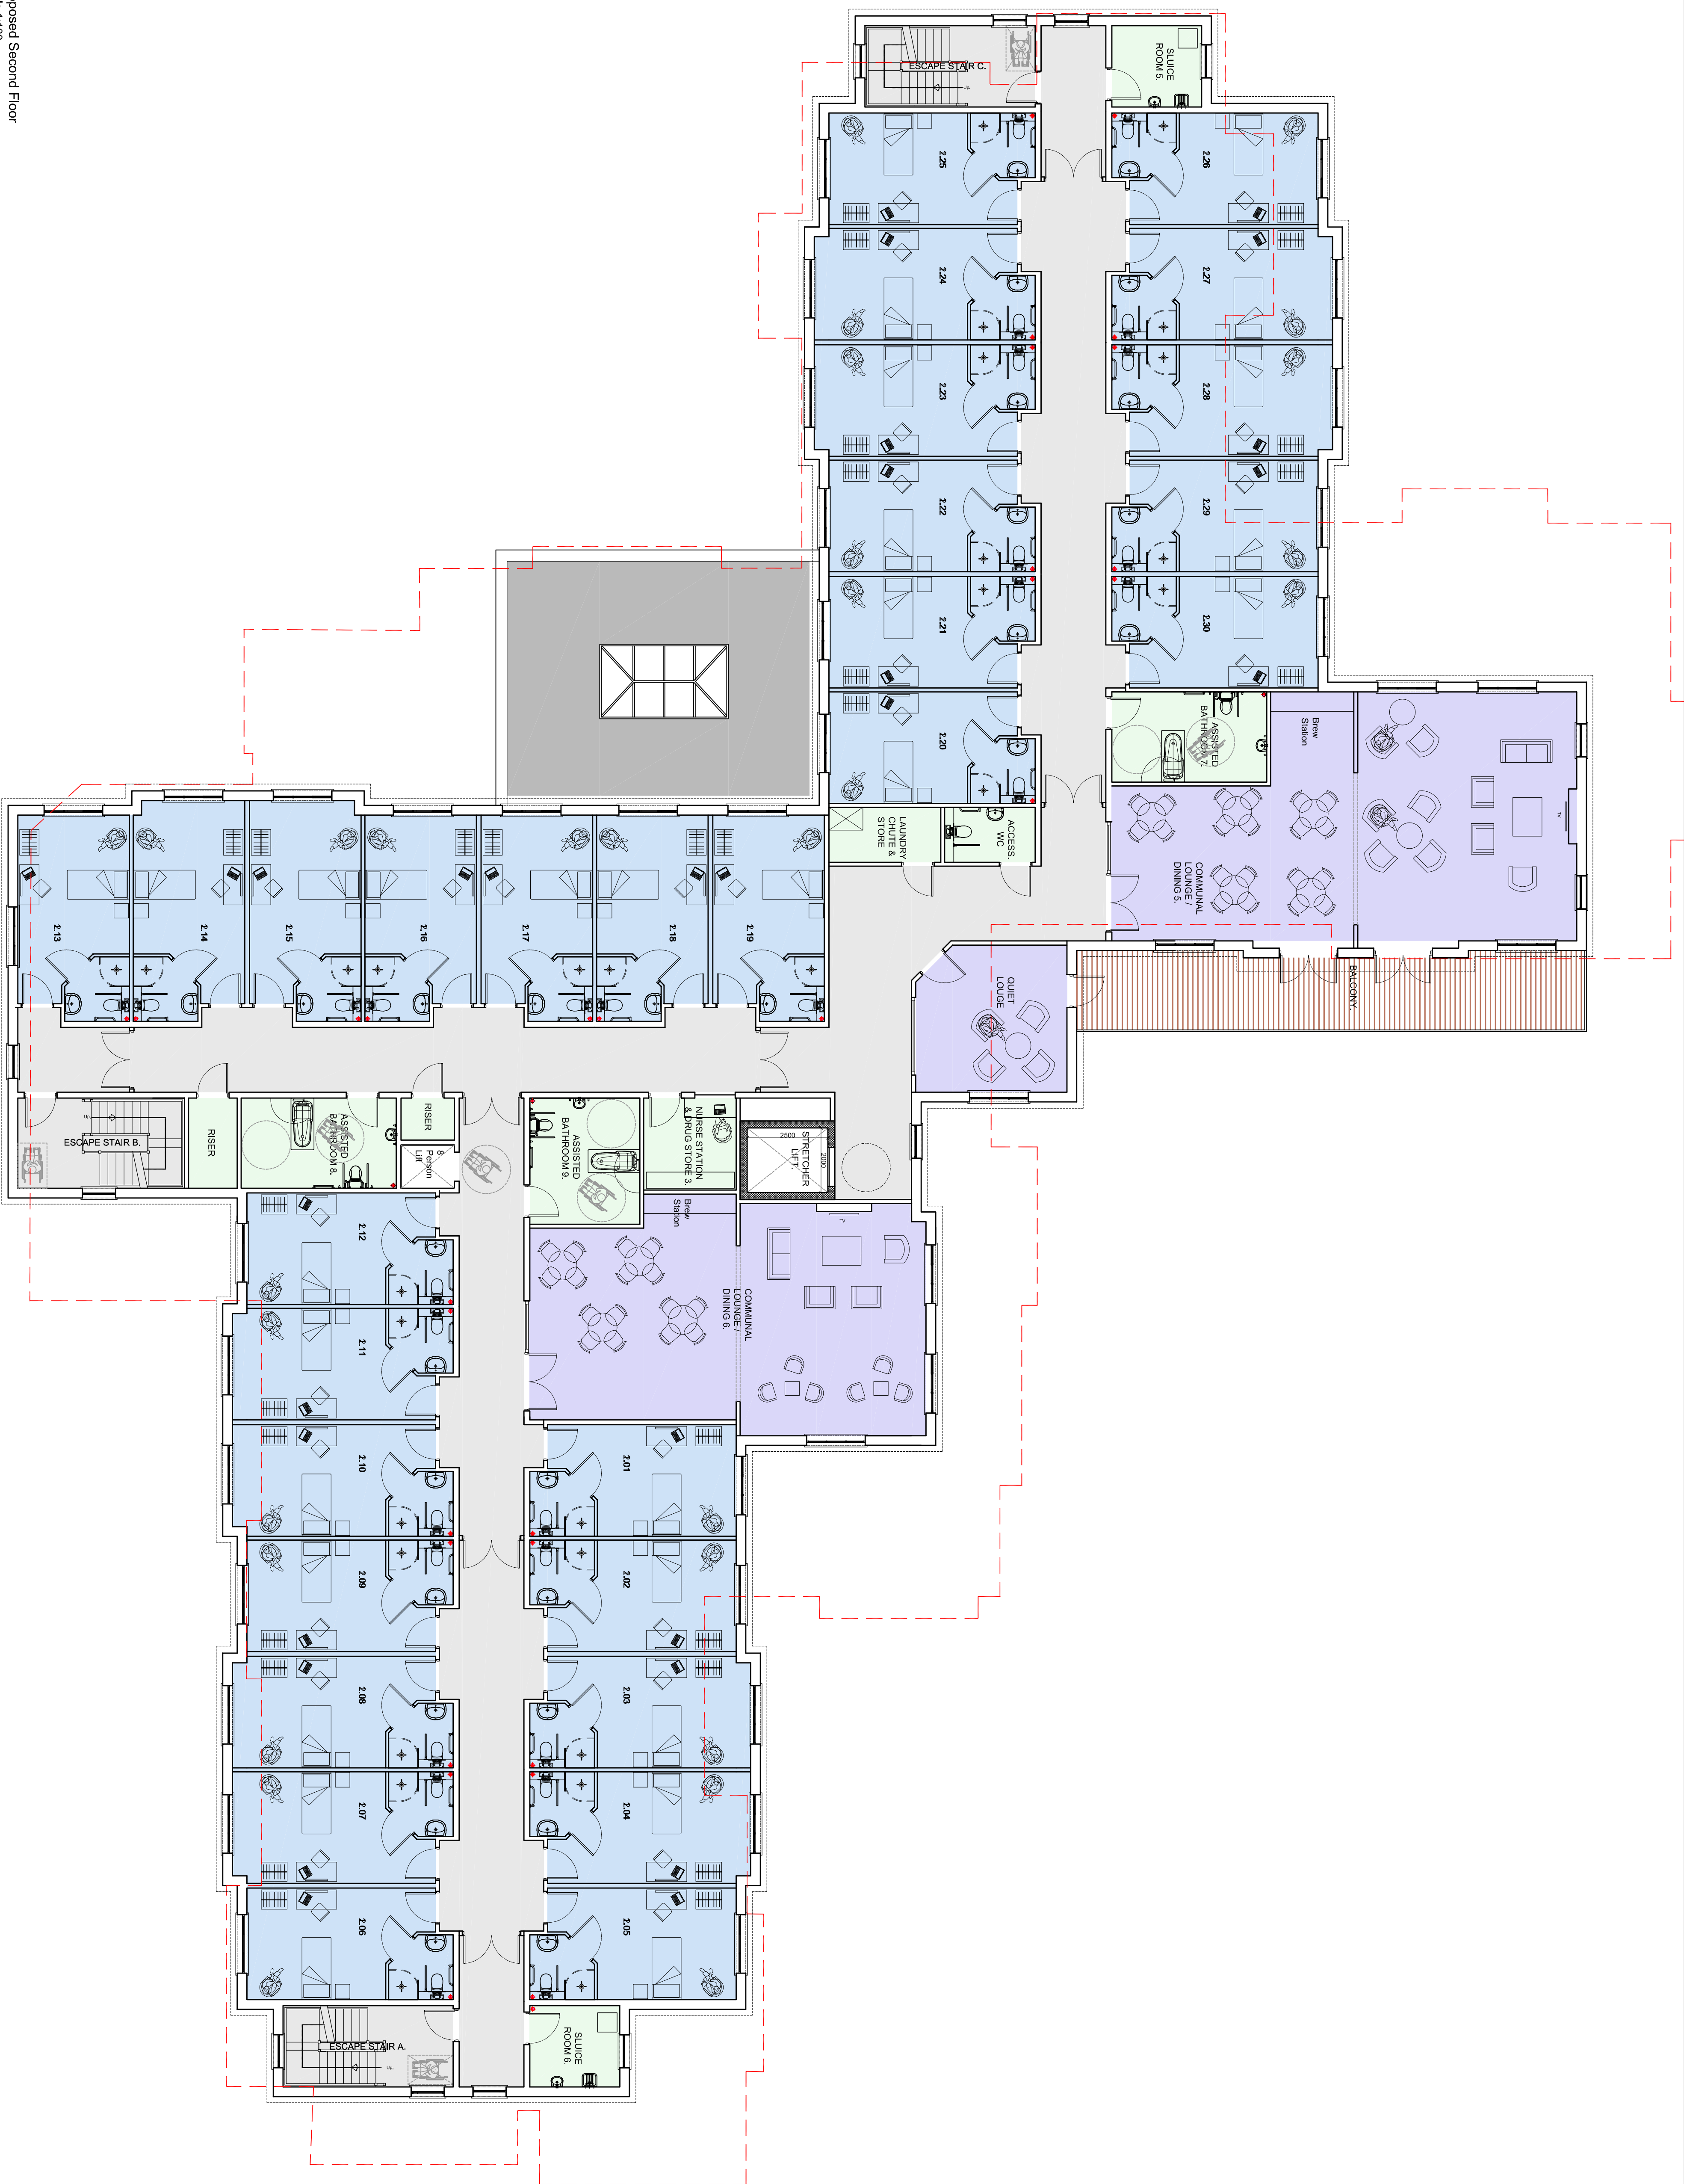
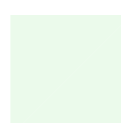


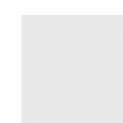

Legend:

	Residential Care Rooms
	Ancillary and Back of House Areas
	Communal Areas
	Circulation Space
	Dementia Wing
	Footprint of Original Planning Consent

Ref: 20126292381/E

[illegible]