FULL SITE VIEW (SCALE 1:500)

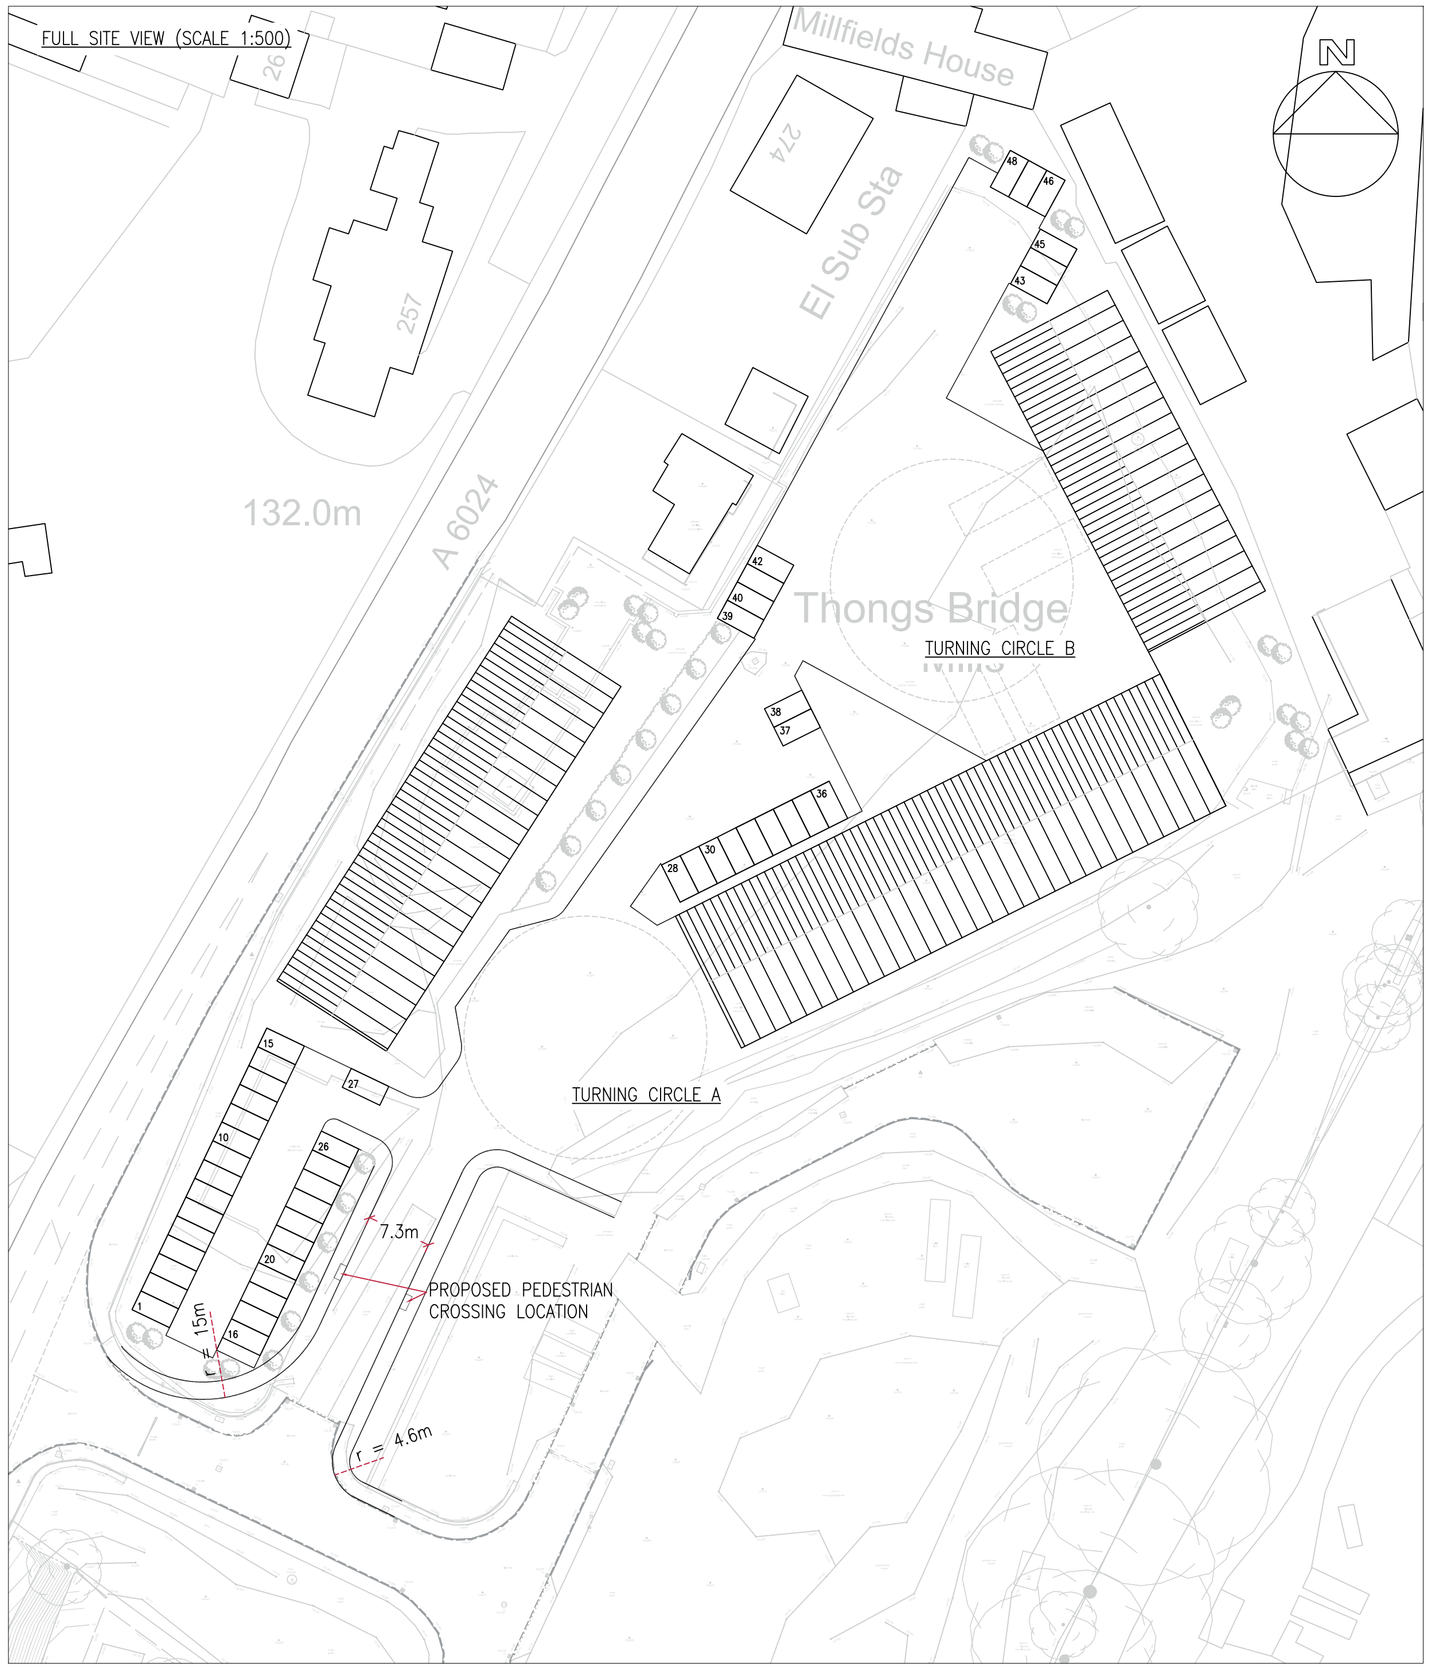

16.5m ARTIC TRACKING TURNING LEFT IN (SCALE 1:350)

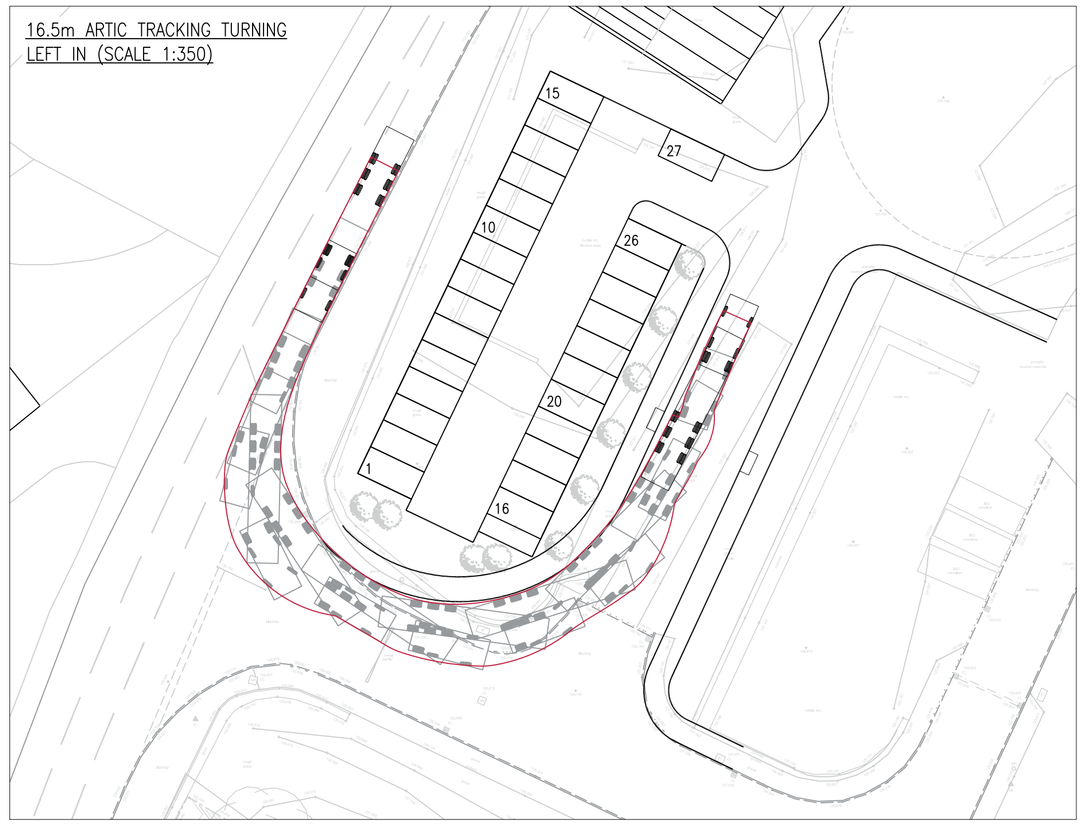

16.5m ARTIC TRACKING TURNING RIGHT IN (SCALE 1:350)

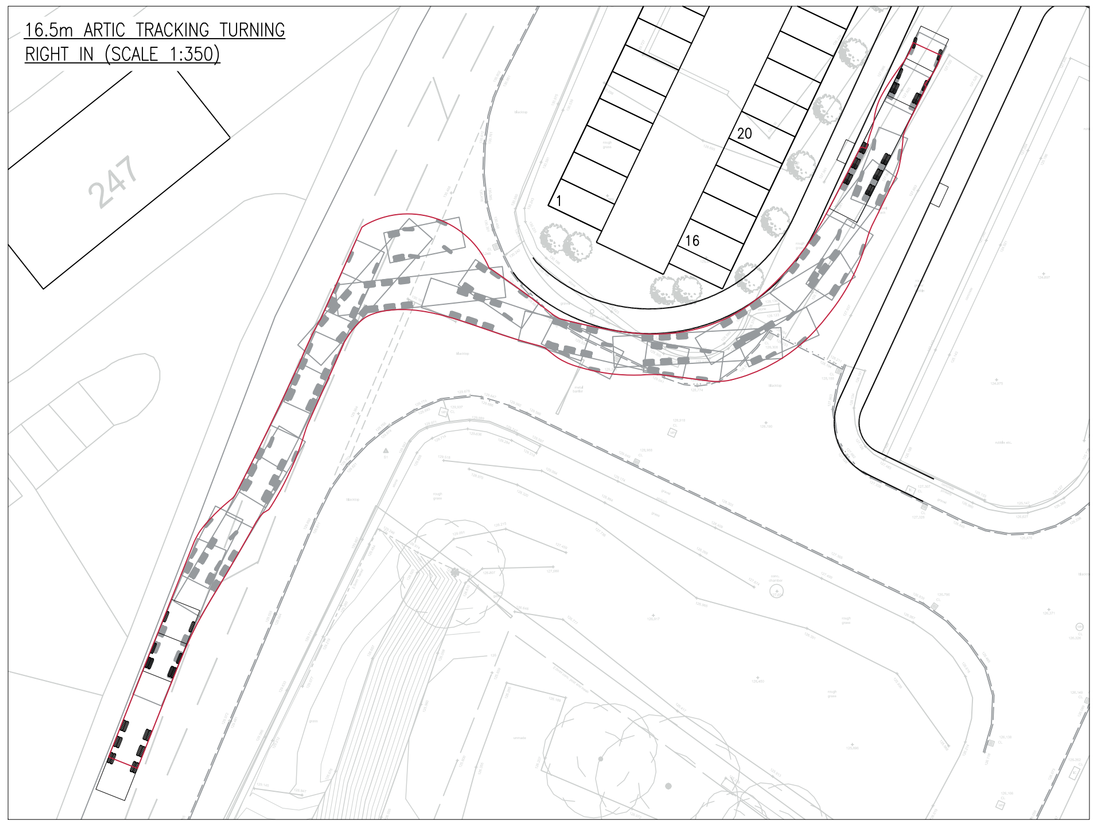

16.5m ARTIC TRACKING TURNING RIGHT OUT (SCALE 1:350)

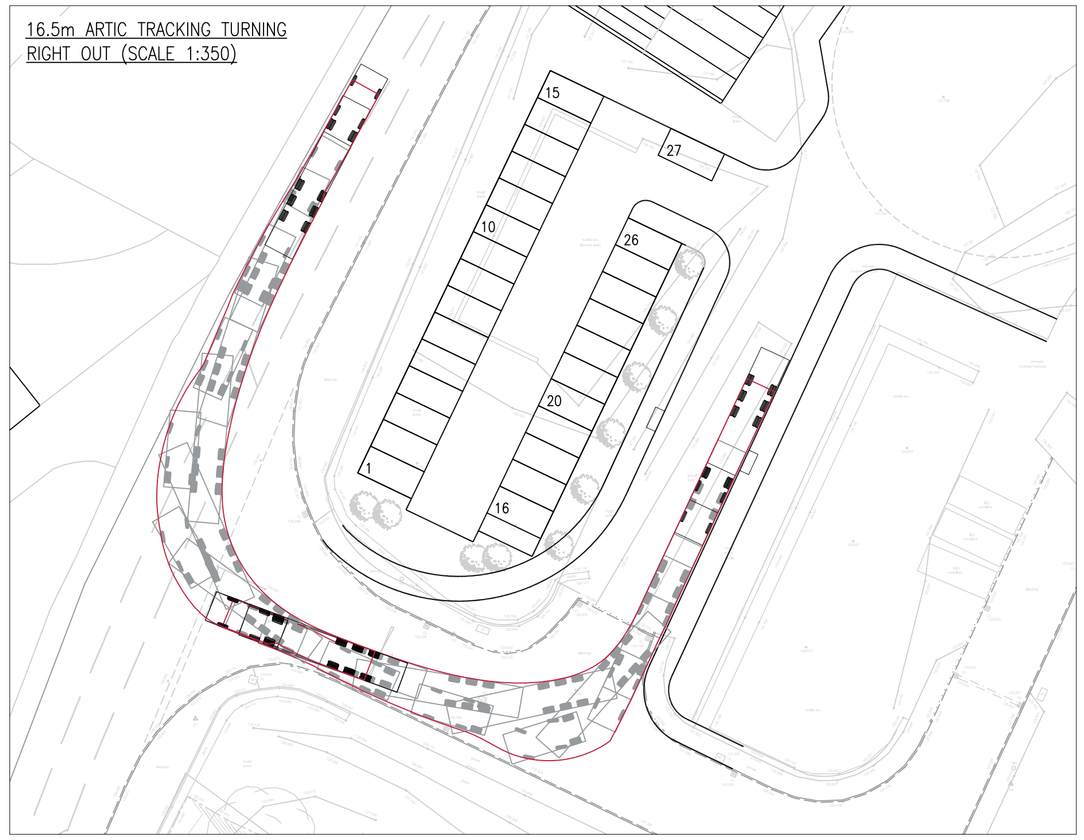

16.5m ARTIC TRACKING TURNING LEFT OUT (SCALE 1:350)

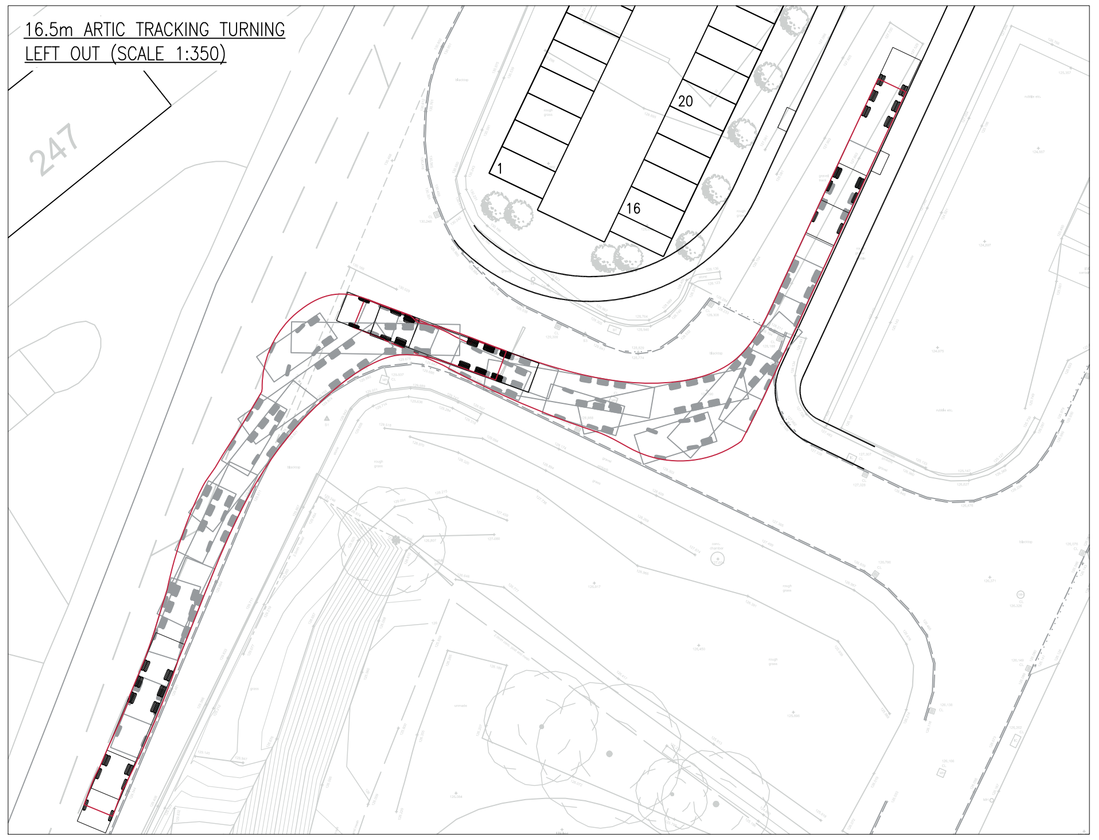

16.5m ARTIC TRACKING TURNING AT TURNING CIRCLE A (SCALE 1:250)

16.5m ARTIC TRACKING TURNING AT TURNING CIRCLE B (SCALE 1:250)

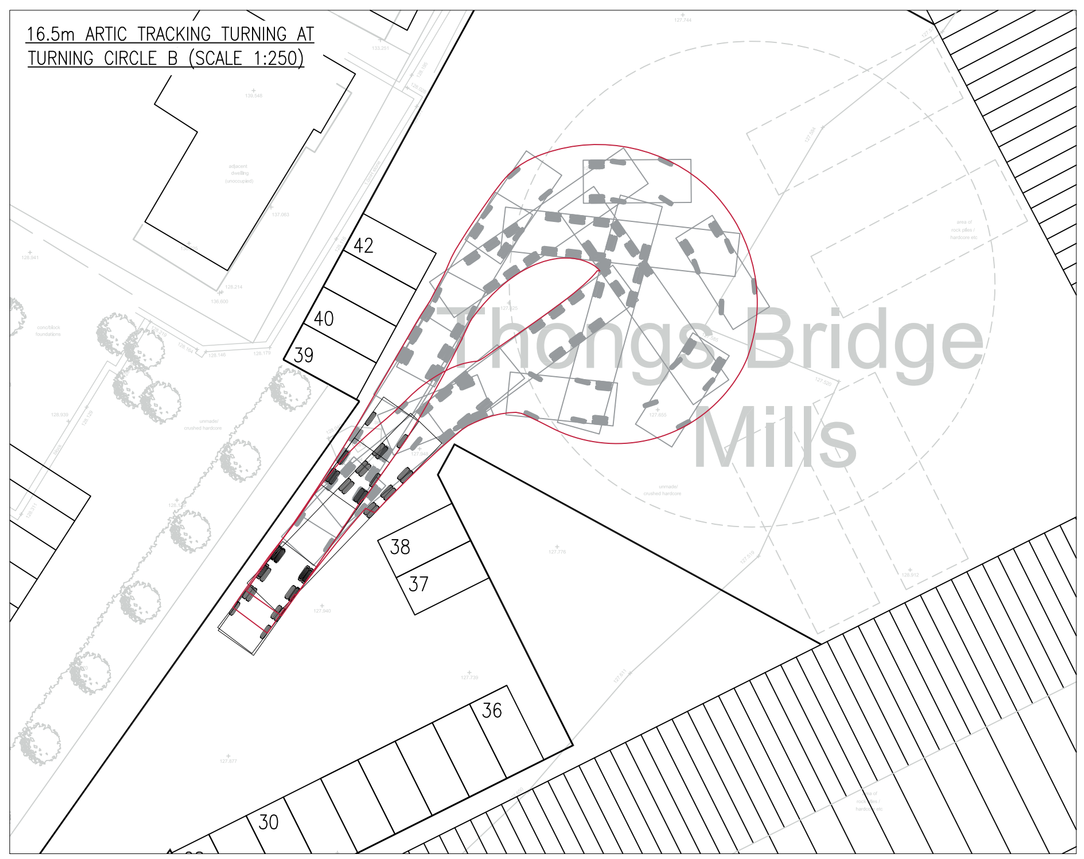

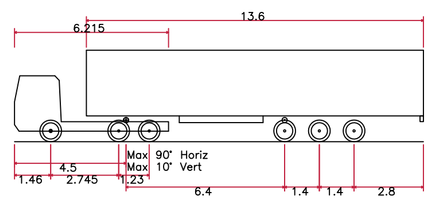

ARTICULATED VEHICLE WITH TWIN STEERED TRACTOR
16.500m OVERALL LENGTH
2.500m OVERALL WIDTH
3.692m OVERALL BODY HEIGHT
0.426m MIN BODY GROUND CLEARANCE
2.500m MAX TRACK WIDTH
6.00s LOCK TO LOCK TIME
6.870m KERB TO KERB TURNING RADIUS

GENERAL NOTES:

- THIS DRAWING SHOWS THE PROVISIONAL DESIGN ONLY AND IS SUBJECT TO LOCAL AUTHORITY APPROVAL. THIS DRAWING SHOULD NOT BE SCALED FOR SETTING OUT PURPOSES.
- THIS DRAWING IS BASED ON A TOPOGRAPHICAL/ORDNANCE SURVEY PROVIDED BY

OTHERS:

REV	DATE	DESCRIPTION

PARAGON HIGHWAYS
PARAGON HIGHWAYS
UNIT 2, THE OFFICE CAMPUS,
PARAGON BUSINESS PARK, RED HALL COURT,
WAKEFIELD WF1 2UY
01924 291536 / PARAGONHIGHWAYS.COM

JOB	DWG	REV
1212	101	

SCALE: As Shown @A1
DATE: April 2017

HUDDERSFIELD ROAD,
THONGSBRIDGE

ARTICULATED VEHICLE TRACKING