




FRONT ELEVATION.




L.H. SIDE ELEVATION.



REAR ELEVATION.

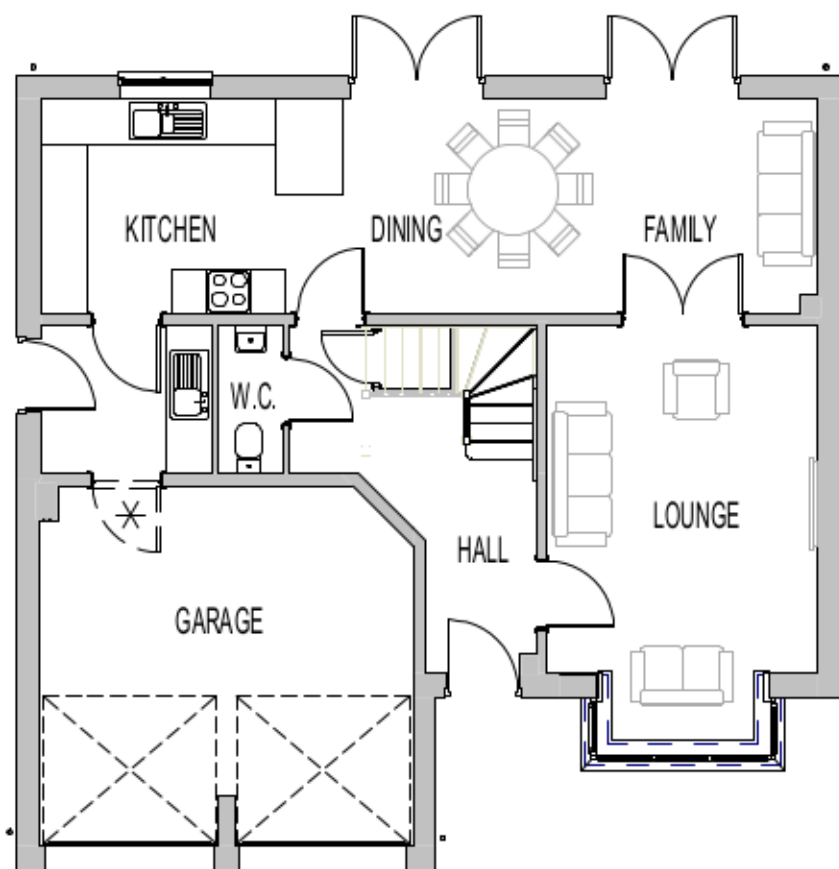

GROUND FLOOR PLAN

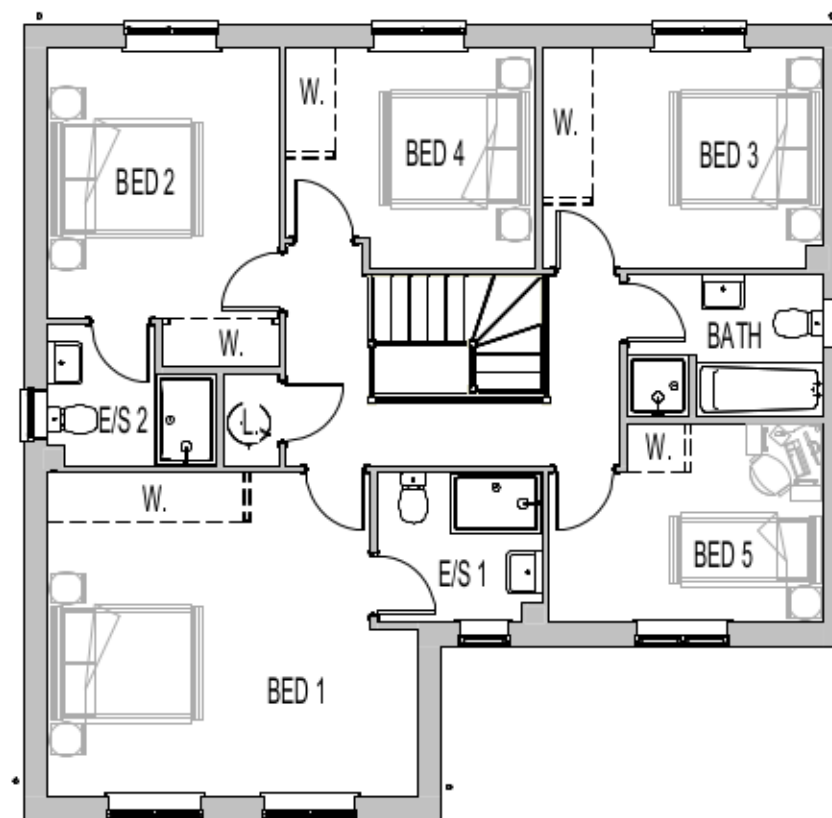

FIRST FLOOR PLAN.



R.H. SIDE ELEVATION.

* INDICATES OPTIONAL INTERNAL DOOR, CONFIRM WITH REGIONAL TECHNICAL TEAM OVER SITE SPECIFIC VARIATIONS.

TOTAL AREA
SQUARE BAY
1679 ft²

Project Title	JURA
---------------	------

Drawing Title	PLANNING DRAWING CROSS LANE SCHOLES
---------------	--

Scale	1 : 100	Drawn By	D.D.	Date	
Drawing No.		Revision			

miller homes Miller Homes Ltd 2 Centro Place, Pride Park Derby, DE24 8RF Telephone 0870 336 4400 Fax 0870 336 4401 www.millerhomes.co.uk
--

CONTRACTORS MUST CHECK ALL DIMENSIONS ON SITE. ONLY FIGURED DIMENSIONS TO BE WORKED FROM. DISCREPANCIES MUST BE REPORTED TO THE DESIGN OFFICE BEFORE PROCEEDING.

ORIGINAL SHEET SIZE A3 - DO NOT SCALE FROM THIS DRAWING