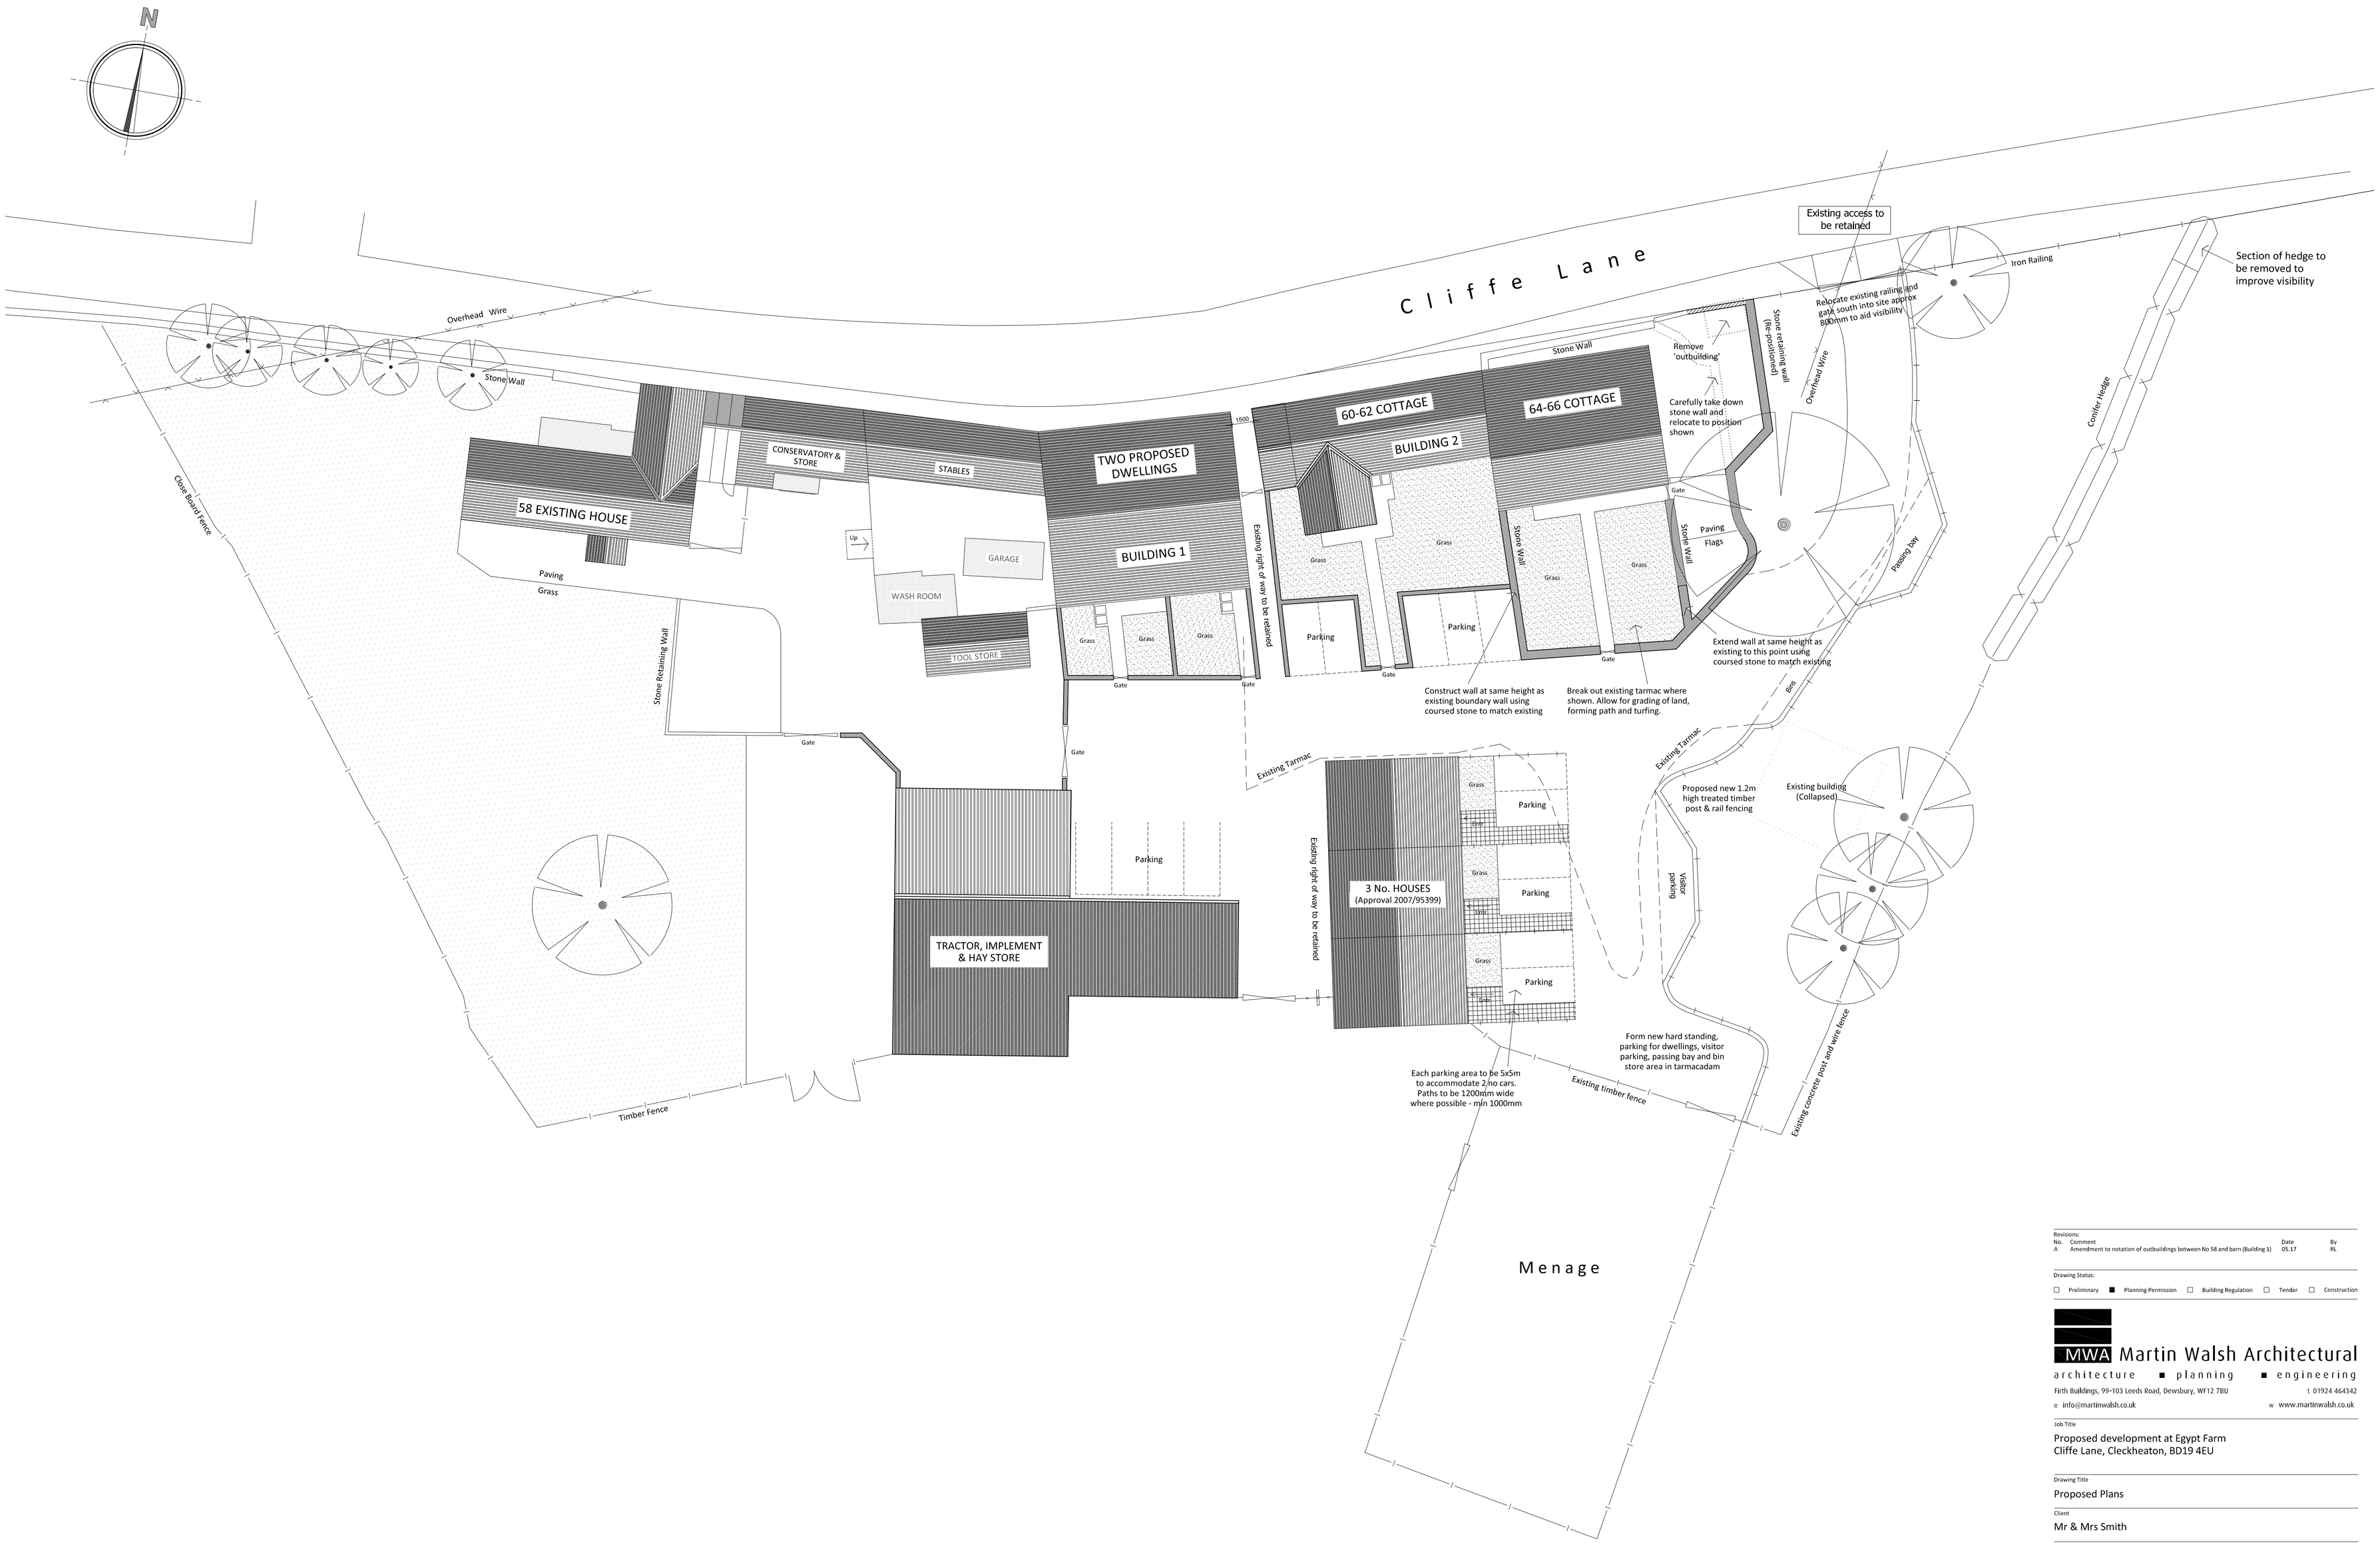

Revisions:

No.	Comment	Date	By
A	Amendment to notation of outbuildings between No 58 and barn (Building 1)	05.17	RL

Drawing Status:

☐ Preliminary ■ Planning Permission ☐ Building Regulation ☐ Tender ☐ Construction

MWA Martin Walsh Architectural
architecture ■ planning ■ engineering
Firth Buildings, 99-103 Leeds Road, Dewsbury, WF12 7BU t 01924 464342
e info@martinwalsh.co.uk w www.martinwalsh.co.uk

Job Title

Proposed development at Egypt Farm
Cliffe Lane, Cleckheaton, BD19 4EU

Drawing Title

Proposed Plans

Client

Mr & Mrs Smith

Drawn	Checked	Date	Scale	Sheet Size	Drawing No.	Rev.
RL	MW	02.17	1:200	A1	7/K16/5995/07A	

Copyright © 2017 Martin Walsh Architectural. All Rights Reserved.
Martin Walsh Architectural is the trading name of Martin Walsh Architectural Limited. Registered in England Number 4490049