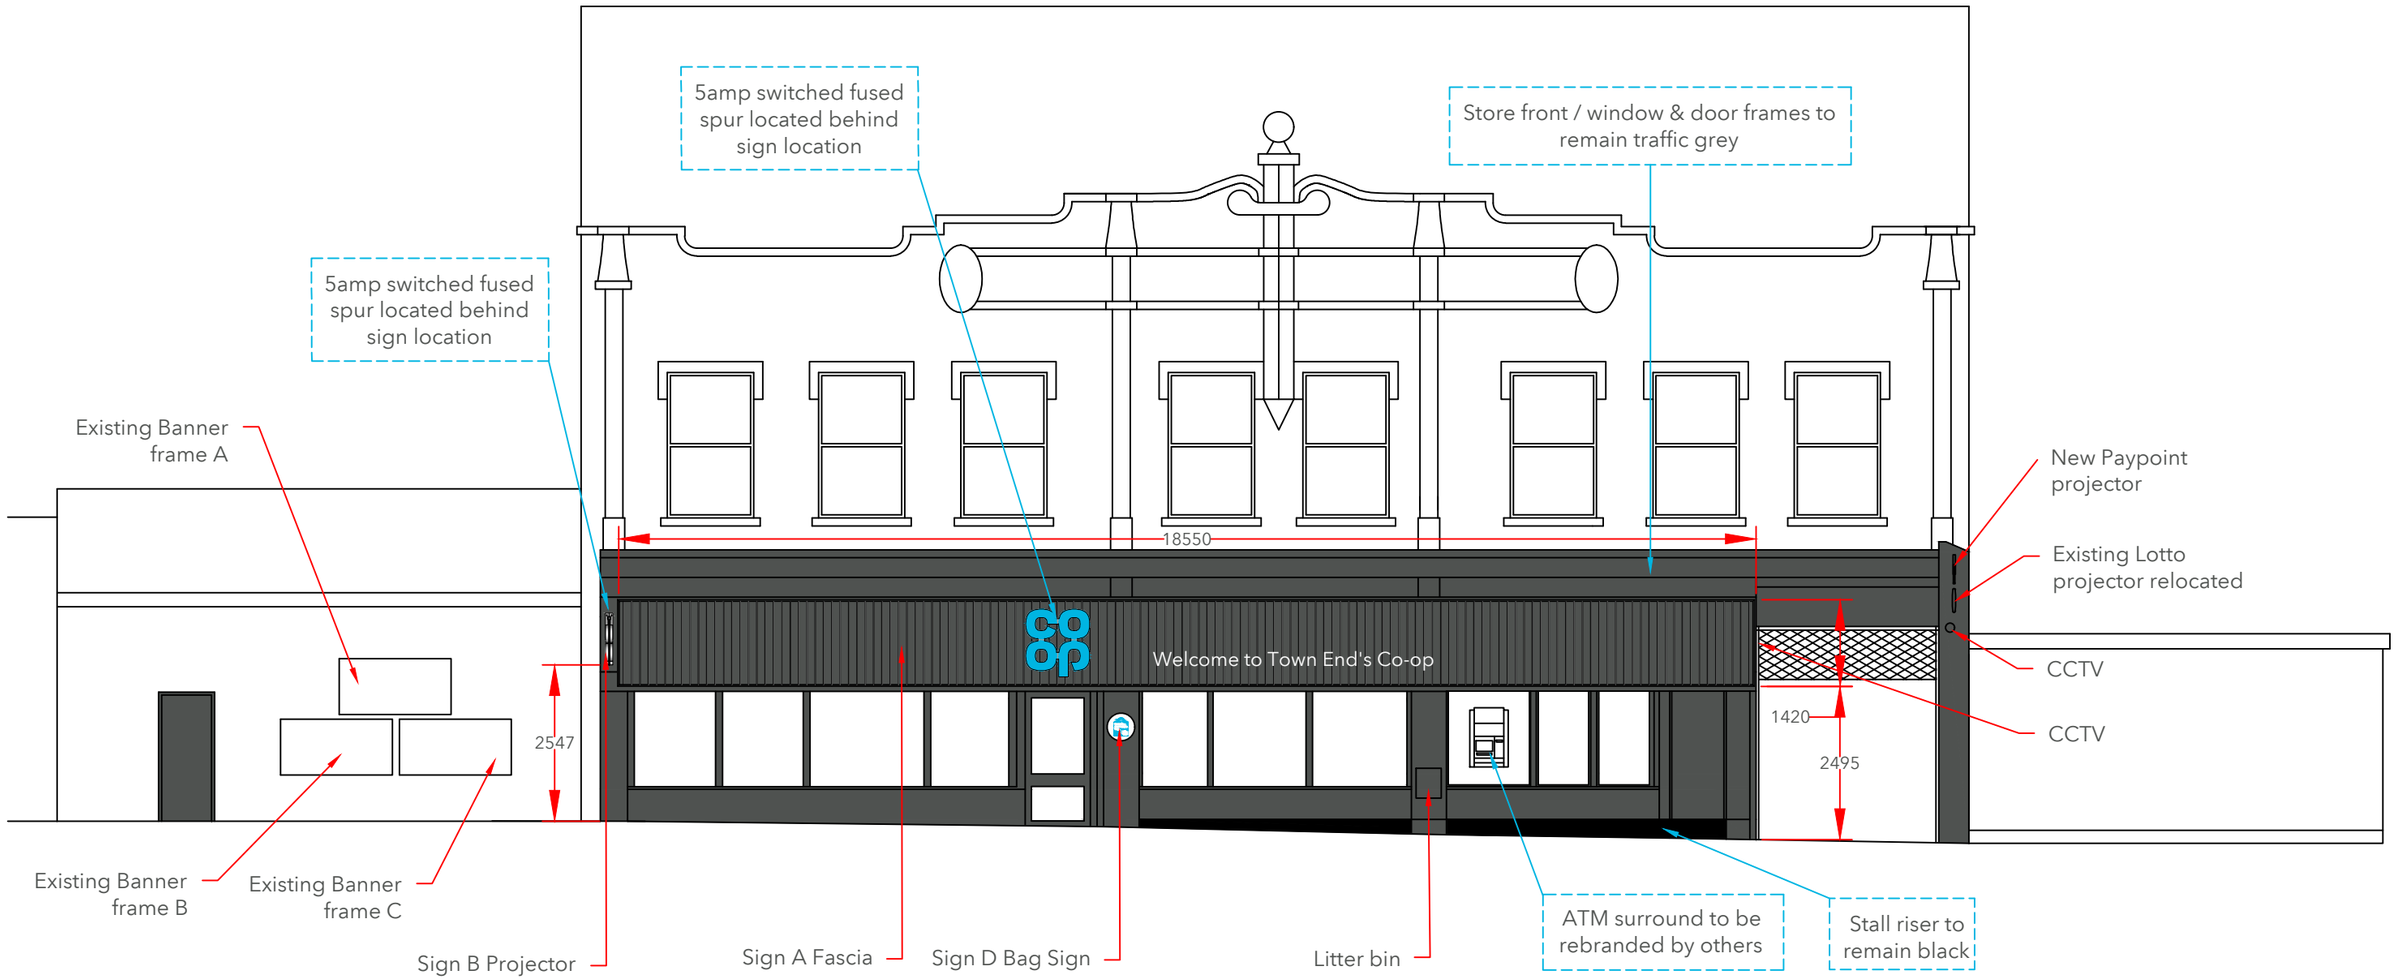

Elevation 1
Scale 1:100 @A3

0 1000 2000 3000 4000 5000 6000 7000 8000 9000 10000

Proposed Elevation

Store Name: Golcar
Store No: 4983
Futurama W.O: 129755
Store Type: Everyday Convenience - Mainstream
Programme: Rollback
CAD reference: P7F7M3

Address: 119 Town End
Golcar
Huddersfield
West Yorkshire - HD7 4QA

Revision: -
Original Scheme: IS

Olympia House
Lockwood Court
Middleton Grove
Leeds
LS11 5TY
United Kingdom

Telephone:
0113 270 5595
Facsimile:
0113 277 1143
E-mail:
postbox@futurama.ltd.uk

delivering branded environments™

futurama