





BARNSELEY ROAD

Flockton Brow

KEY

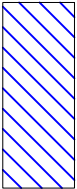



Construction compound

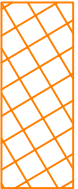

Sales/ Visitors Parking



Vehicle Wheel Wash

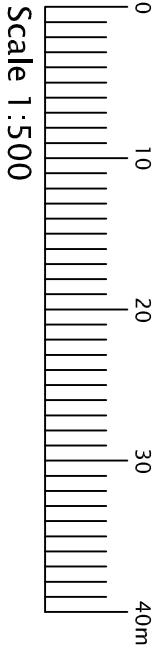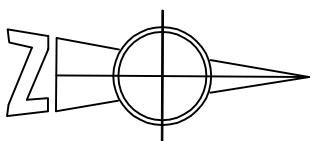



CHARLES CHURCH

**BARNSELEY ROAD
FLOCKTON**

COMPOUND LAYOUT

Scale	1:500@A3	Drawing Number
Drawn By	RLS	FLO-2017-13
Checked By	SAC	JUNE 17