

Regent Lanterns


Cast aluminium wall bracket in black complete with lacquered and polished copper lantern.

Construction: Lanterns are made from copper in the traditional way: folded or pressed components soldered or riveted, highly polished and stove lacquered.

Size: W250mm, H550mm.

Glazing: The standard glazing material is uv polycarbonate sealed into the frame. Lantern has a glazed bottom.


Electrics: All have a standard screw type E27 lampholder, 3 or 4m of cable and are CE marked.

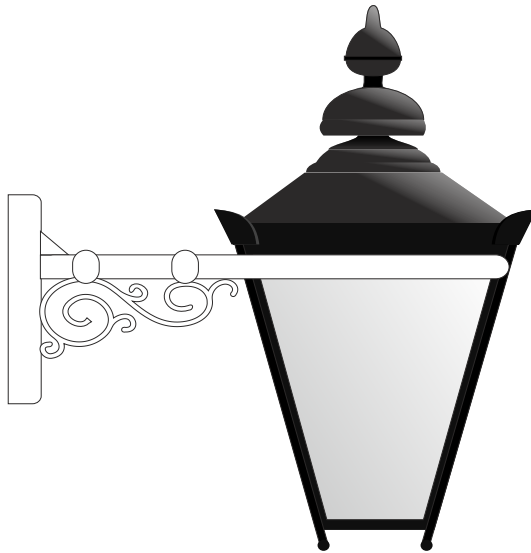

Cradle fixed



Wall fixed

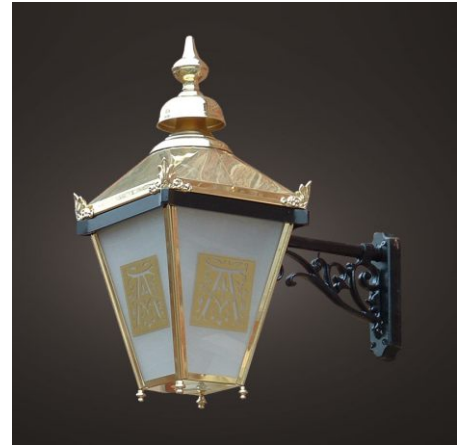

IS
Insignia

t : 0113 243 8533 f : 0113 243 8733 / e-mail : sales@insigniasigns.biz / www.insigniasigns.biz