



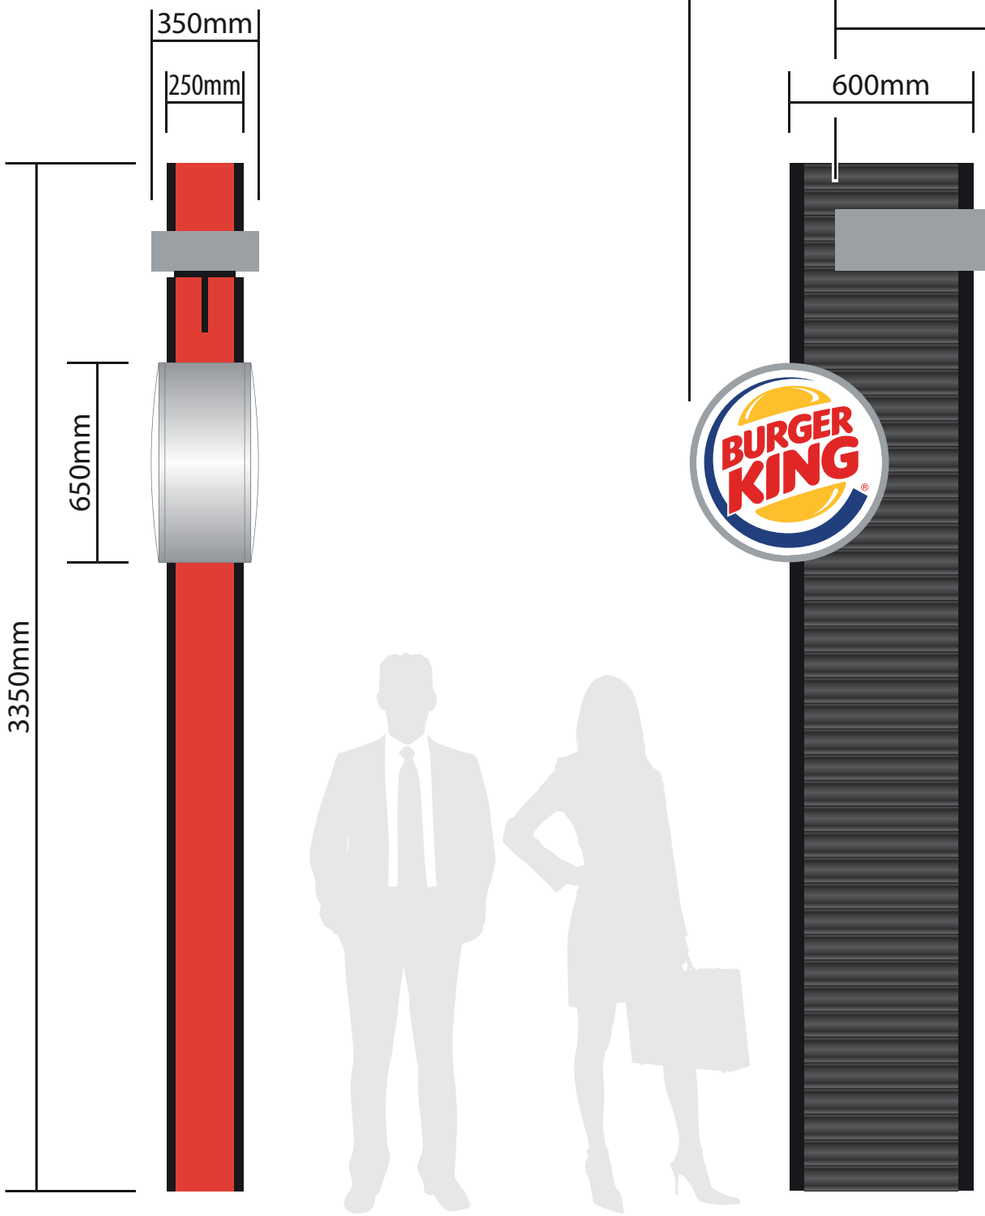

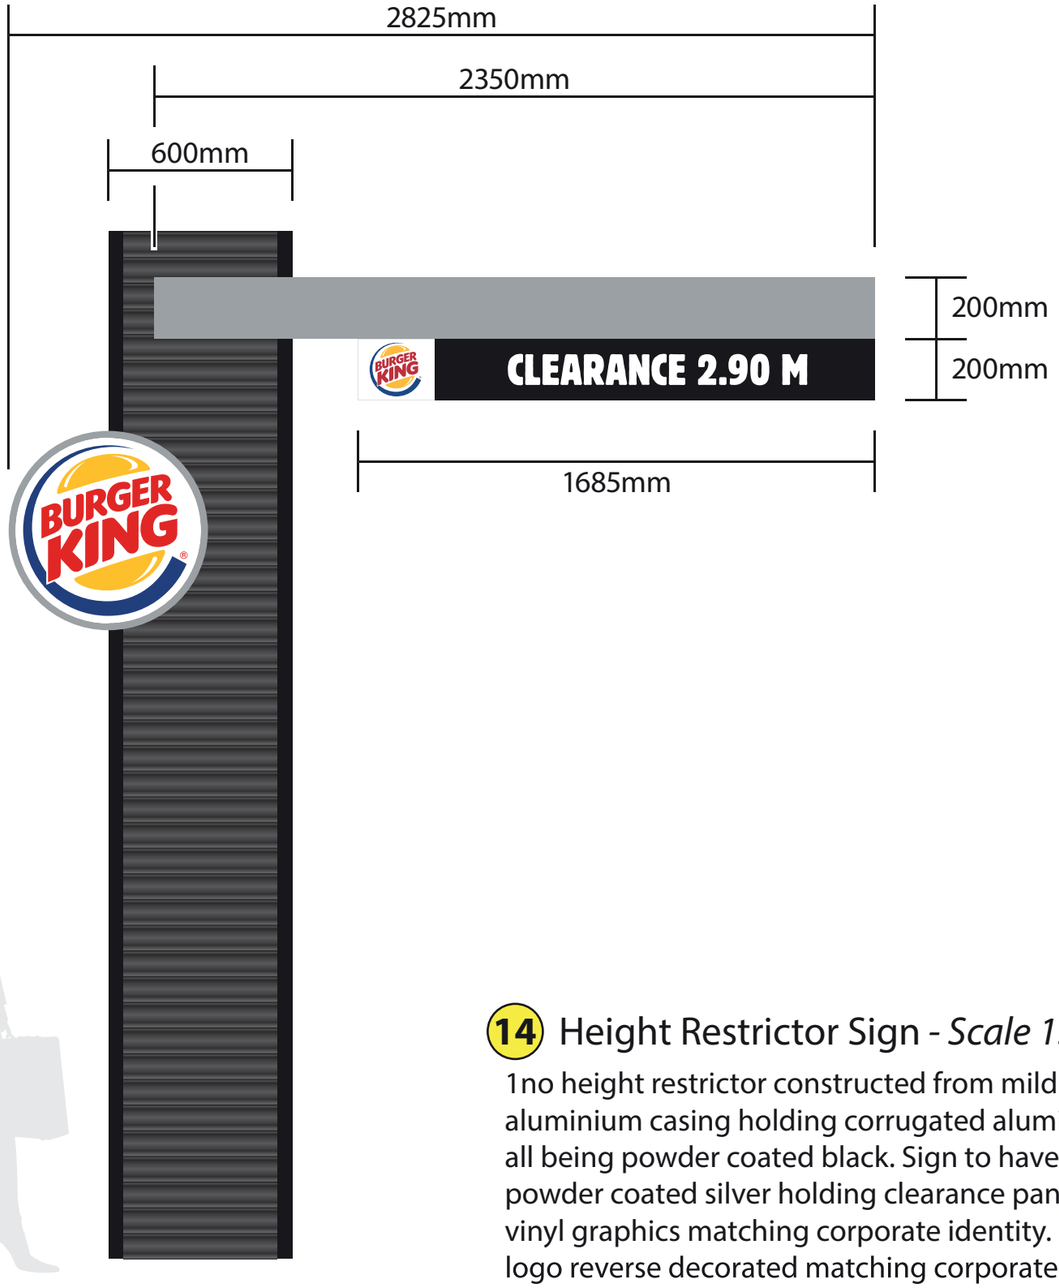

14 Height Restrictor Sign - *Scale 1:20 @ A3*

1no height restrictor constructed from mild steel frame with aluminium casing holding corrugated aluminium front & back, all being powder coated black. Sign to have aluminium arm powder coated silver holding clearance panel decorated with vinyl graphics matching corporate identity. Internally illuminated logo reverse decorated matching corporate identity fixed to front of sign. Logo illuminated by means of white LED lighting. Illumination will be static & will not exceed 350cd/m^2. Sign to be set into concrete bases in ground.

L&G SIGNS LTD
UNIT 3 MILL PLACE, PLATT IND EST, MAIDSTONE ROAD, PLATT, SEVENOAKS, KENT, TN15 8FD
01732 783640
sales@landgsigns.co.uk

CLIENT:	BURGER KING
JOB TITLE/SITE:	HUDDERSFIELD EXTERNAL SIGNAGE
JOB NUMBER:	n/a
DRAWN BY:	SJC
SCALE:	AS STATED ON PAGE @ A3
DATE:	29/08/2017rev2
SAVED AS:	Burger King Huddersfield External Signage Proposal

THIS DRAWING IS COPYRIGHT AND MUST NOT BE REPRODUCED WITHOUT PERMISSION. ALWAYS REFER TO PANTONE/RAL NUMBERS FOR COLOURS AS ALL MONITORS AND PRINTERS WILL HAVE DIFFERENT REPRESENTATIONS

DRAWING NUMBER
12285n

© COPYRIGHT L&G SIGNS LIMITED