


EXISTING MATERIALS

- MASONRY
 - ROOF TILES
 - WINDOWS & DOORS
 - GARAGE DOOR
 - CLADDING
- NATURAL COURSED STONE
 - CONCRETE TILES
 - DARK BROWN UPVC
 - WHITE ALUMINIUM
 - BLACK PAINTED TIMBER

LINE OF BOUNDARY

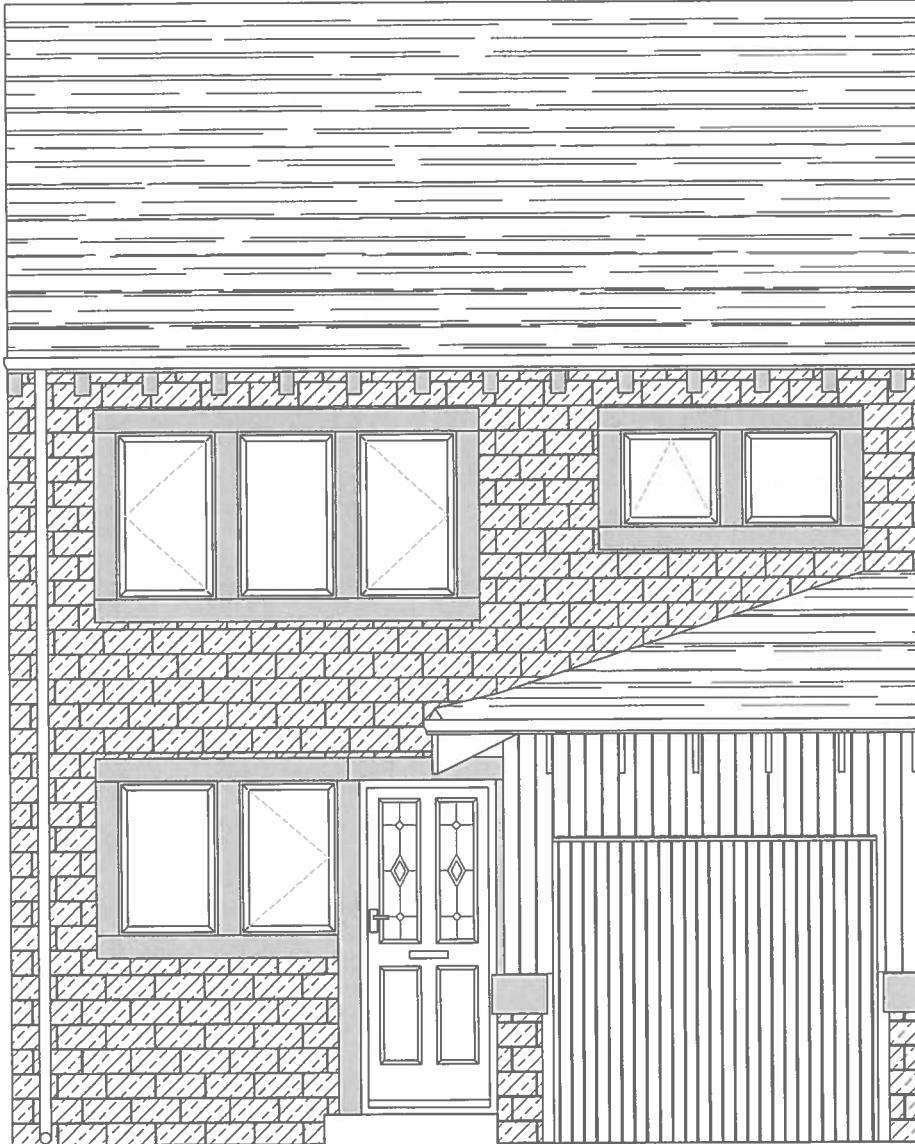

EXISTING FRONT ELEVATION

SCALE 1:50