




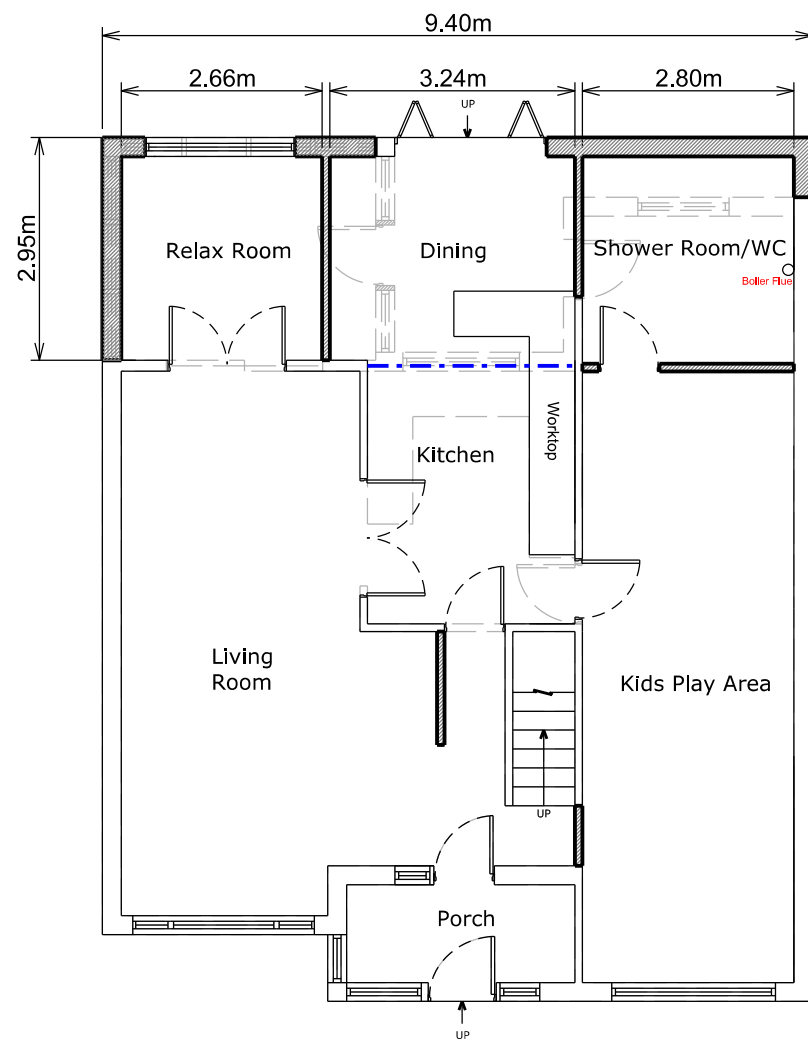

Ground Floor Plan

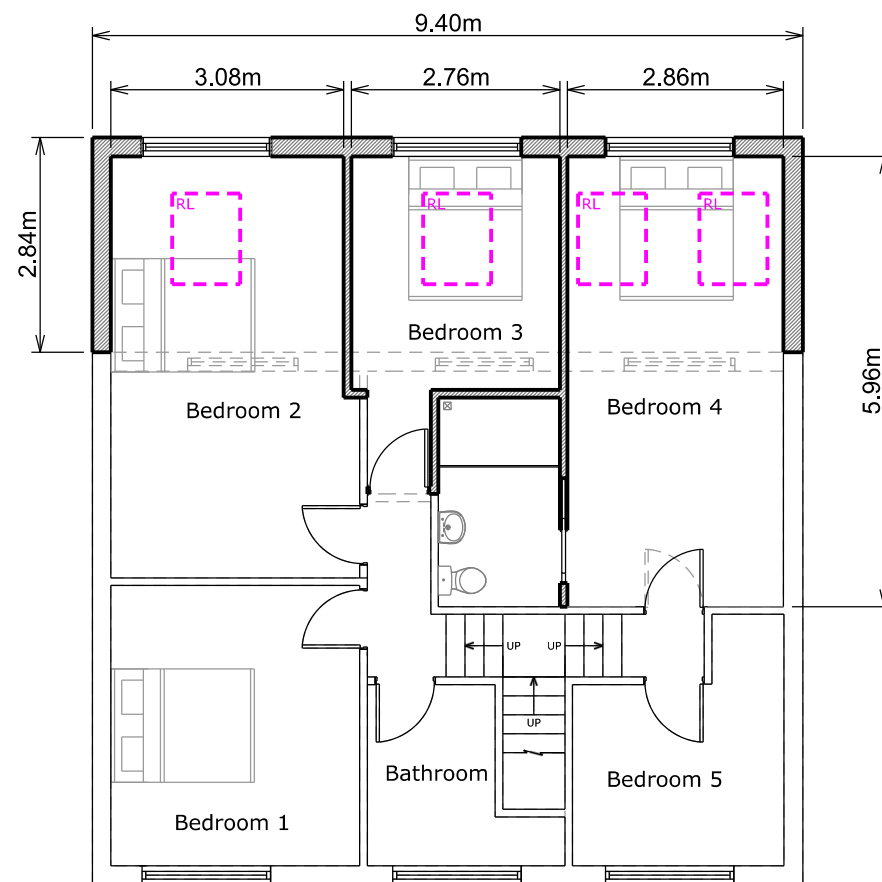

First Floor Plan

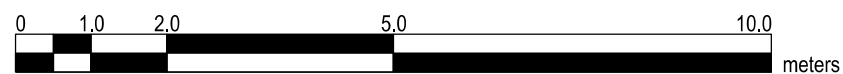

Copyright in design and this drawing is the property of Buildpath. Reproduction in whole or in part is forbidden without written sanction of Buildpath.

All dimensions to be cross-checked on site prior to completing a Building Regulations package, structural engineering, the party wall process and construction.

NOTES

KEYS	
---	Boundary Line
---	Steelwork
	Proposed walls
	Existing walls
	Existing removed
	Rooflight

BuildPath

JOB TITLE
PROPOSED 2 STOREY REAR
EXTENSION AND ALL ASSOCIATED
WORKS AT 18 BRADLEY GRANGE
GARDENS

CLIENT
MR J KHALSA

DRAWING TITLE
PROPOSED FLOOR PLANS

SCALE 1/100 @ A3	DRAWN OC
DATE AUGUST 2017	CHECKED RM
DRAWING NO. 189 - 04	REV. -