
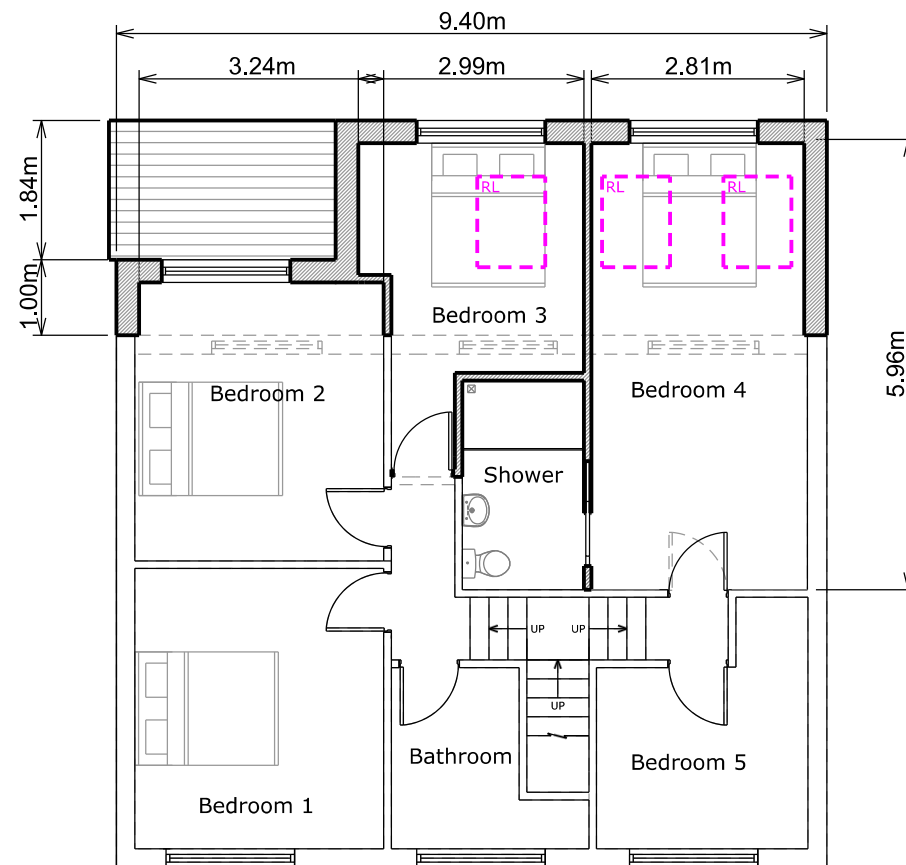


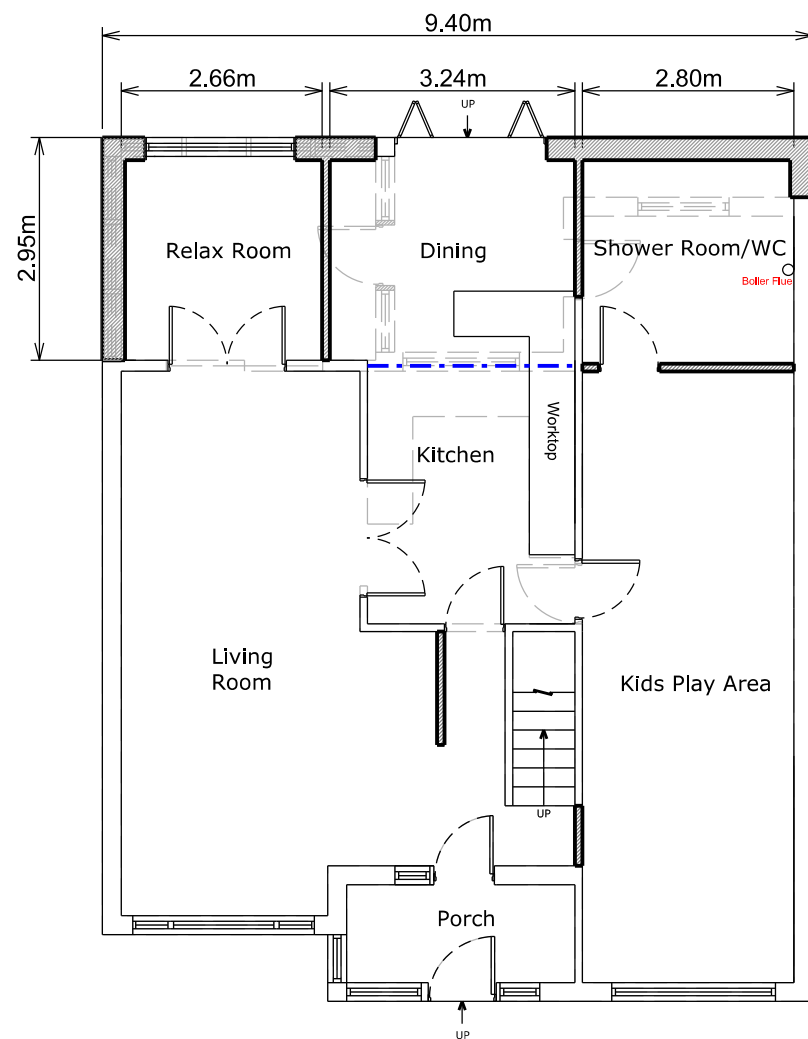

Copyright in design and this drawing is the property of Buildpath. Reproduction in whole or in part is forbidden without written sanction of Buildpath.

All dimensions to be cross-checked on site prior to completing a Building Regulations package, structural engineering, the party wall process and construction.

NOTES

KEYS

- Boundary Line
- Steelwork
- █ Proposed walls
- █ Existing walls
- - - Existing removed
- RL Rooflight

BuildPath

JOB TITLE
PROPOSED 2 STOREY REAR
EXTENSION AND ALL ASSOCIATED
WORKS AT 18 BRADLEY GRANGE
GARDENS

CLIENT
MR J KHALSA

DRAWING TITLE
PROPOSED FLOOR PLANS

SCALE 1/100 @ A3	DRAWN OC
DATE AUGUST 2017	CHECKED RM
DRAWING NO. 189 - 04	REV. A

