

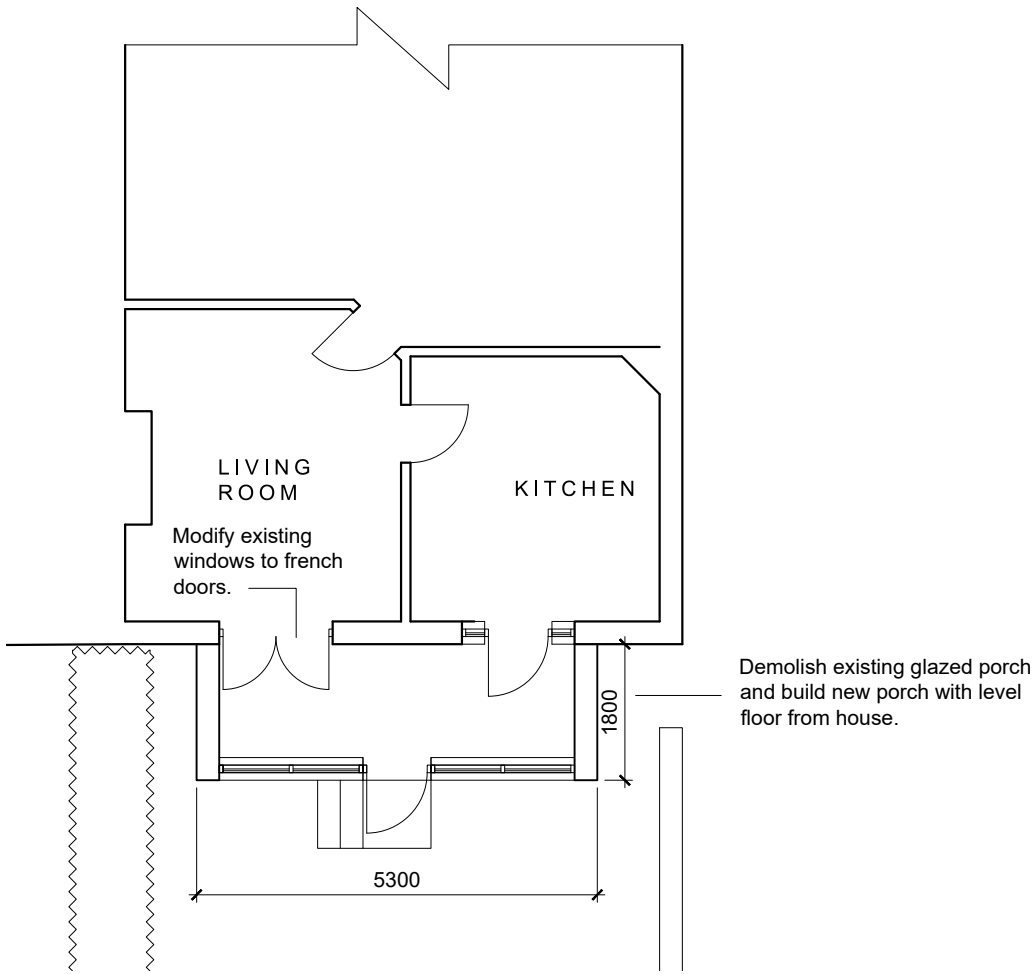
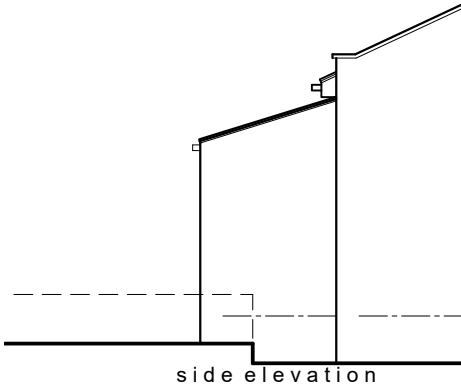


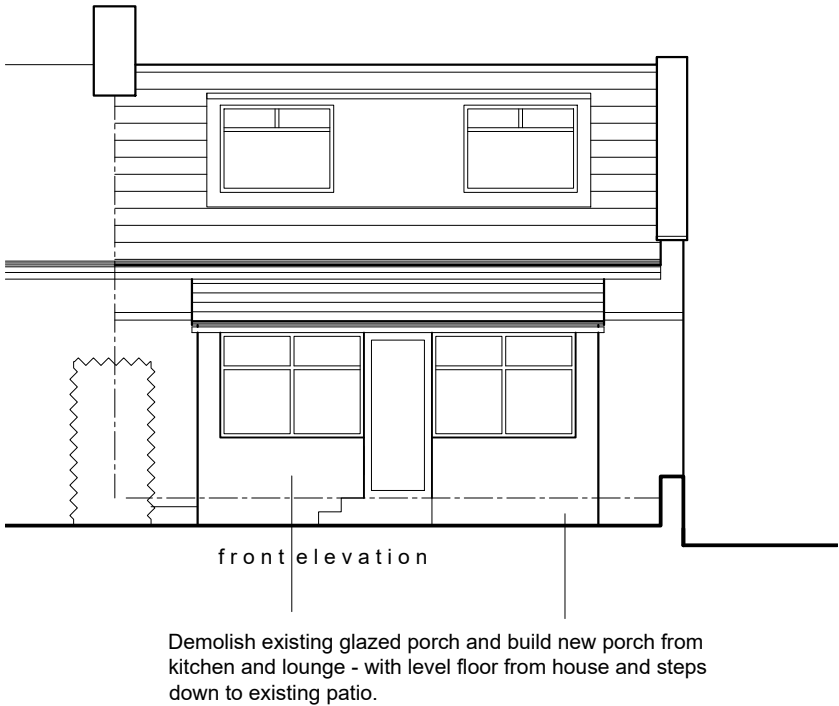

PROPOSED CONSERVATORY FLOOR PLAN 1:100

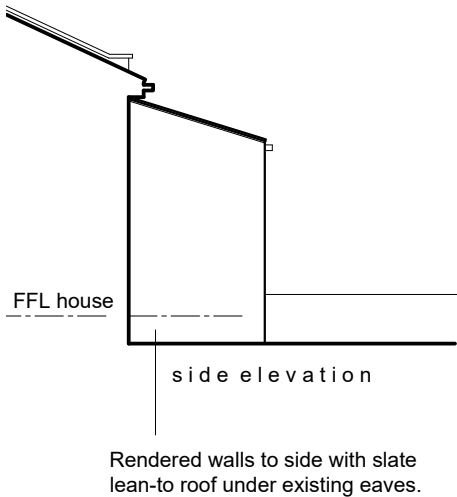

PROPOSED CONSERVATORY ELEVATIONS 1:100

- B Front extension amended to 1.8m to match existing porch. 31.05.18
- A Proposed double garage removed, and ramp removed from front extension - amended as per planning comments. 19.03.18

Rev	Description	Date	By	App'd
-----	-------------	------	----	-------

Client

MRS Z ALI

Project

Proposed Conservatory & Garage at 160 Launds Rd, Huddersfield, HD3 3TY

Drawing title

PROPOSED PLAN and ELEVATIONS

Drawn by		Date	App'd
-		NOV 17	-
Drawing no	Project no	Scale @ A3	Rev
02	-	1:100	B