
The Contractor is to check and verify all building and site dimensions, levels, sewer invert levels and positions of drains before works start. Any discrepancy to be notified to MDG Architects. **DO NOT SCALE FROM THIS DRAWING**
This drawing and the building works depicted are the copyright of MDG Ltd. and may not be reproduced or amended except by written permission.
No liability will be accepted for amendments made by other persons.

| Rev. | Date | N | Revision |
|---|---|---|---|
| A | 07-12-2017 | RT | Section lines added; Detail references added; |
| B | 13-12-2017 | RT | Valet area reduced in size; Goods lift location Lower Parts Dept. added |

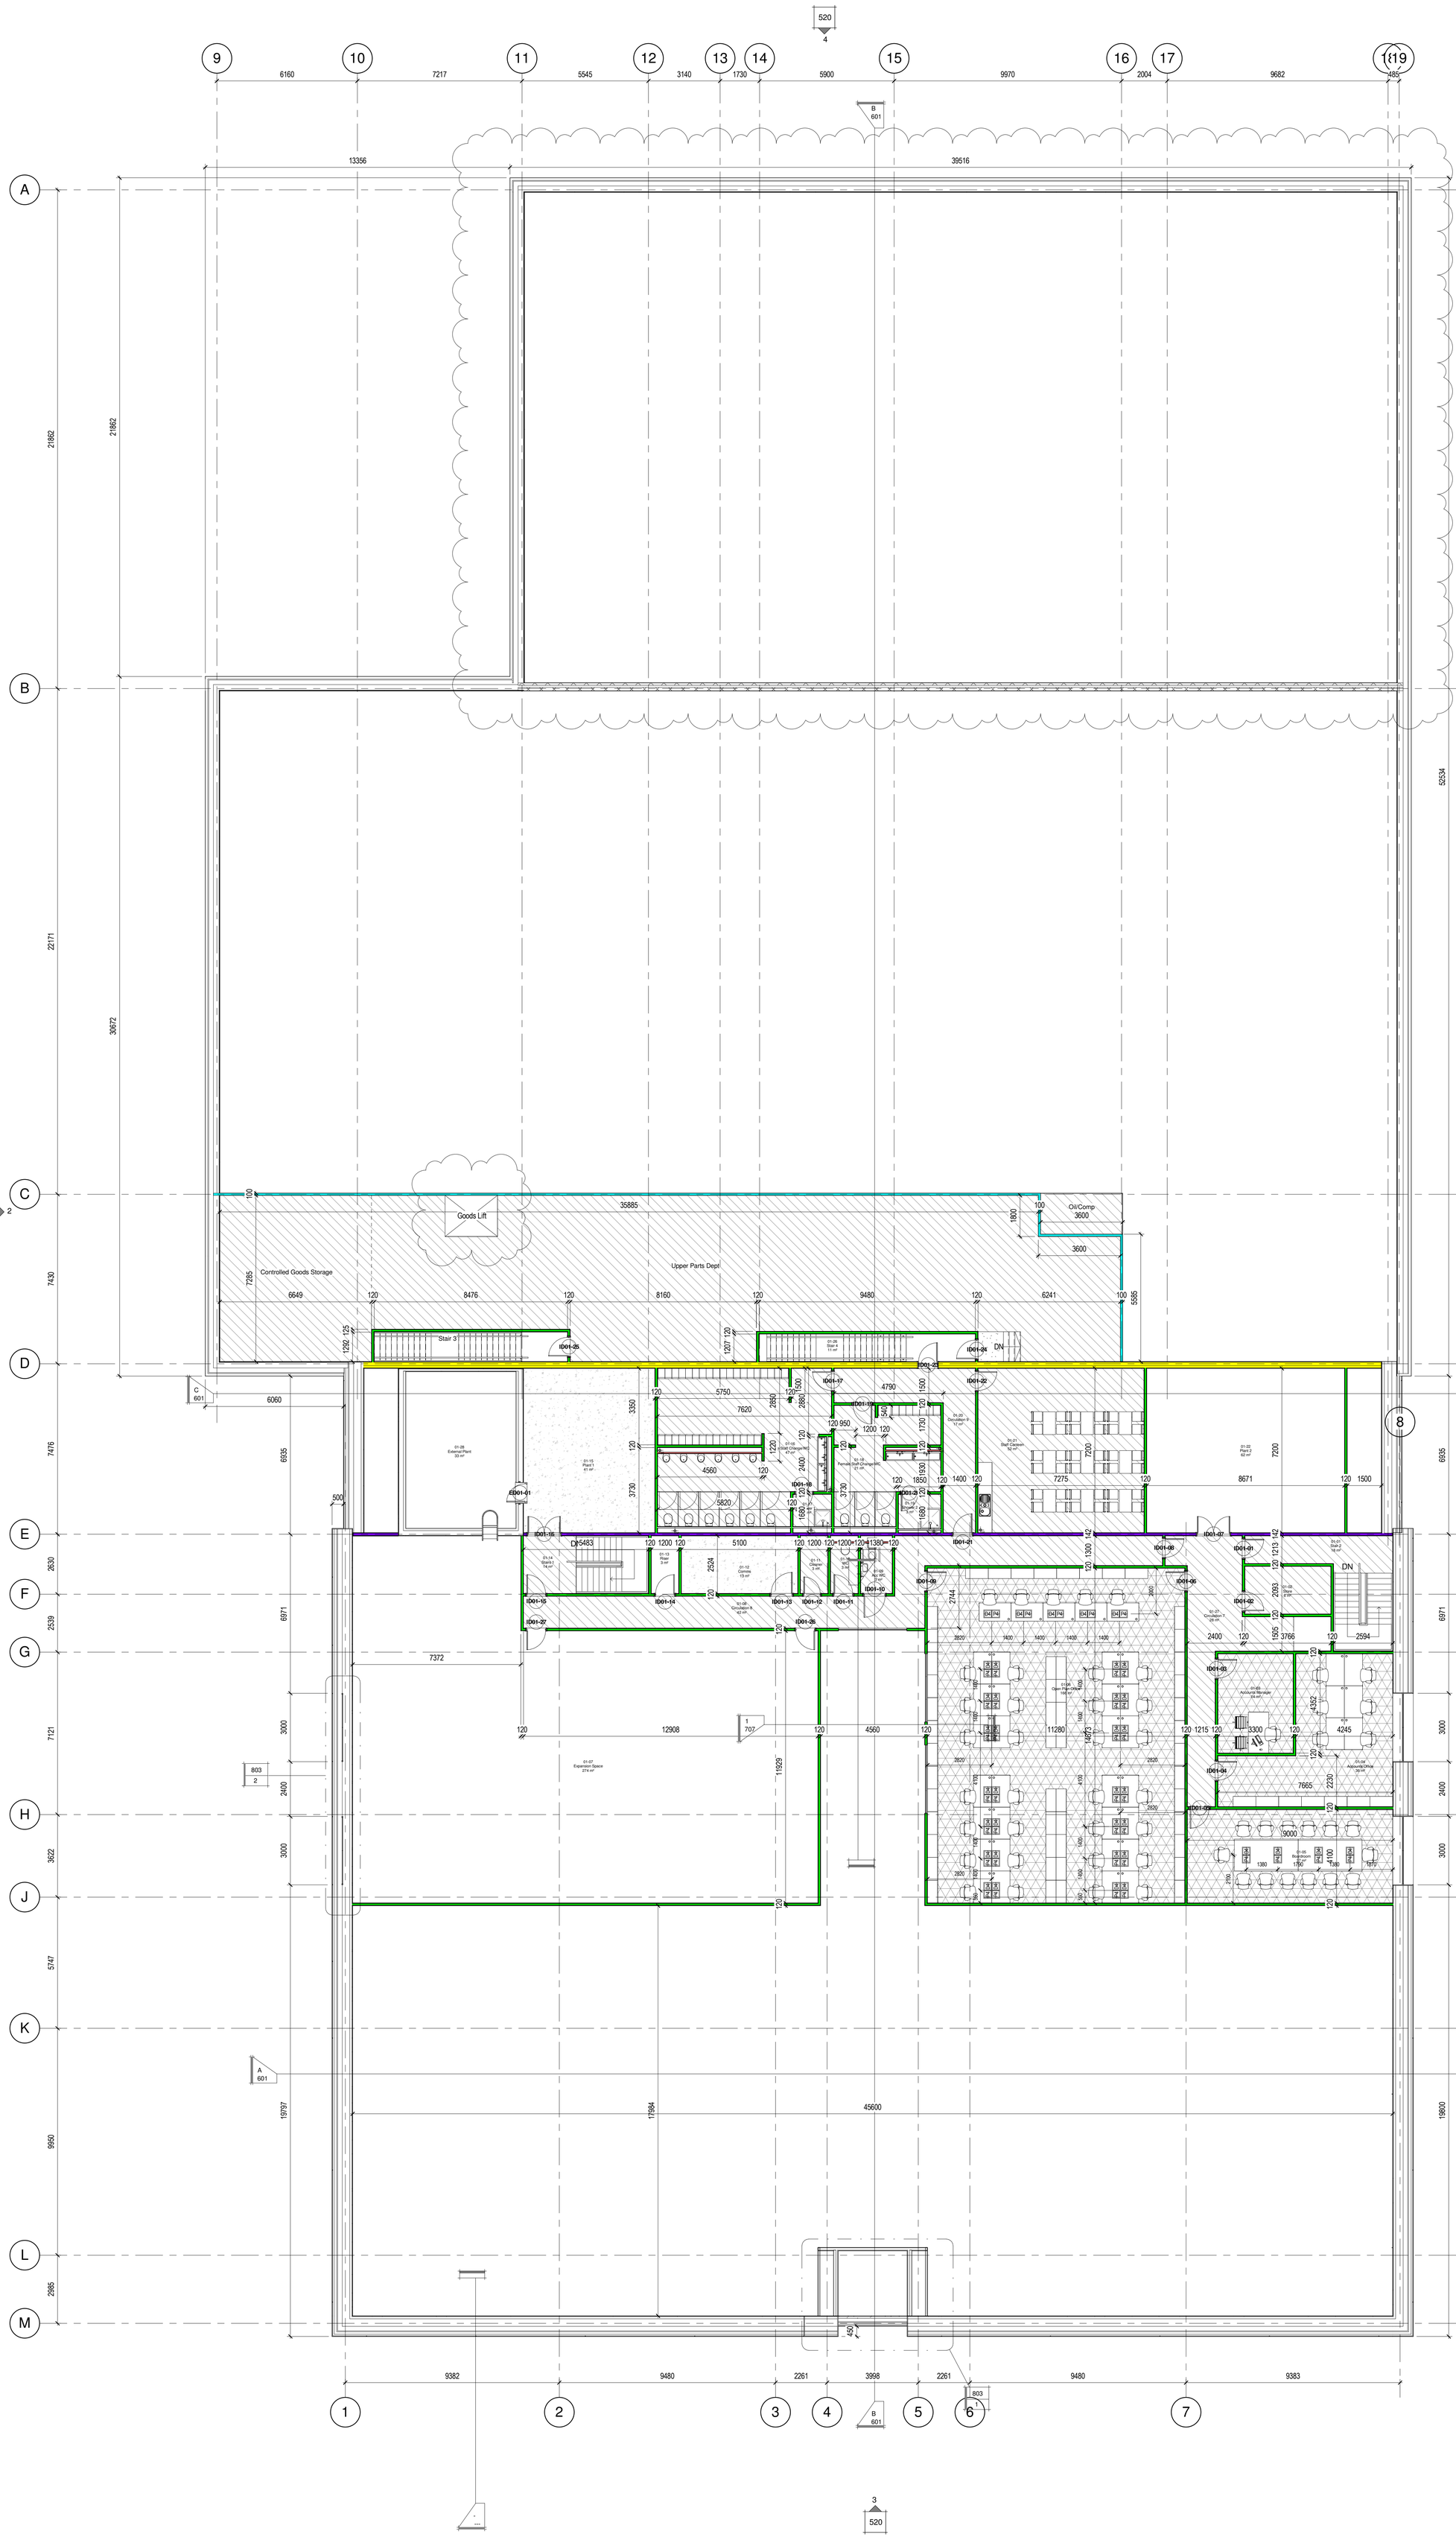


2 Level 1 Setting Out
Scale: 1 : 100

SCALE 1:100 (1 0 1 2 3 4 5 m)

PRELIMINARY

MDG ARCHITECTS
INNOVATION THROUGH UNDERSTANDING

MDG Architects
201 The Folium
5-8 Caroline Street
The Jewellery Quarter, Birmingham
B3 1TR
T: 0121 638 0201
E: innovation@mdg.co.uk
www.mdgarchitects.co.uk

PROJECT
NEW RYBROOK JLR DEALERSHIP,
LINDLEY MOOR ROAD, HUDDERSFIELD

DRAWING
FIRST FLOOR GA PLAN

| | | | |
|---|---|---|---|
| SCALE | 1 : 100 | CHECKED | MJ |
| DATE | DECEMBER 2017 | DRAWN | RT |
| DWG. No. | M1112-A- 202 | REVISION | B |