

DO NOT SCALE EXCEPT FOR PLANNING AND BUILDING REGULATION PURPOSES

GENERAL NOTES

LIGHTING :-
ALL LIGHTING TO BE POSITIONED TO AVOID DIRECT GLARE ON THE EYES OF THE USER AND UNWANTED REFLECTIONS FROM THE SCREEN OR OPERATING FEATURES. GLARE FROM LIGHTING TO BE AVOIDED.

SIGNAGE :-
ALL SIGNAGE TO CONFORM TO BS 8300:2001 SECTIONS 9.2.2 LOCATION & DESIGN OF SIGNS & INFORMATION AND 9.2.3 VISUAL SIGNS.
ALL NEW GLAZING CONFORMS TO BS 6206.
ALL ELECTRICAL WORK CONFORMS TO BS 7671.

IT IS ASSUMED THAT ALL PRELIMINARY WORKS CARRIED OUT / CONTRACTED BY THE SITE OWNER (SHOULD THEY BE REQUIRED BY THE PROJECT) ARE COMPLETED IN ACCORDANCE WITH CURRENT BUILDING REGULATIONS 2010 AND AMENDMENTS THEREAFTER

SITE NOTES

FLOOR CONSTRUCTION:
VINYL TILES ON CONCRETE


REMOVE :- EXISTING DUMMY MULLION / SUPPORTING BRACKET WHICH IS TECH SCREWED TO THE FACE OF THE FRAME. (FILL HOLES IN FRAME AS REQUIRED) AND 2no LARGE GLAZING PANELS

INSTALL:
NEW SILICONE JOINTED GLAZING, SECURITY ENCLOSURE, ELECTRICS, PLINTH, ATM AND ILLUMINATED SIGNAGE.


NOTES: VINYL FLOOR TILES & CEILING TILES MAY CONTAIN ASBESTOS - INSTALL TEAM TO TAKE NECESSARY HHS PRECAUTIONS

WORK TO BE CARRIED OUT BY OTHERS


REMOVE 2 NO. COCA-COLA FRIDGES

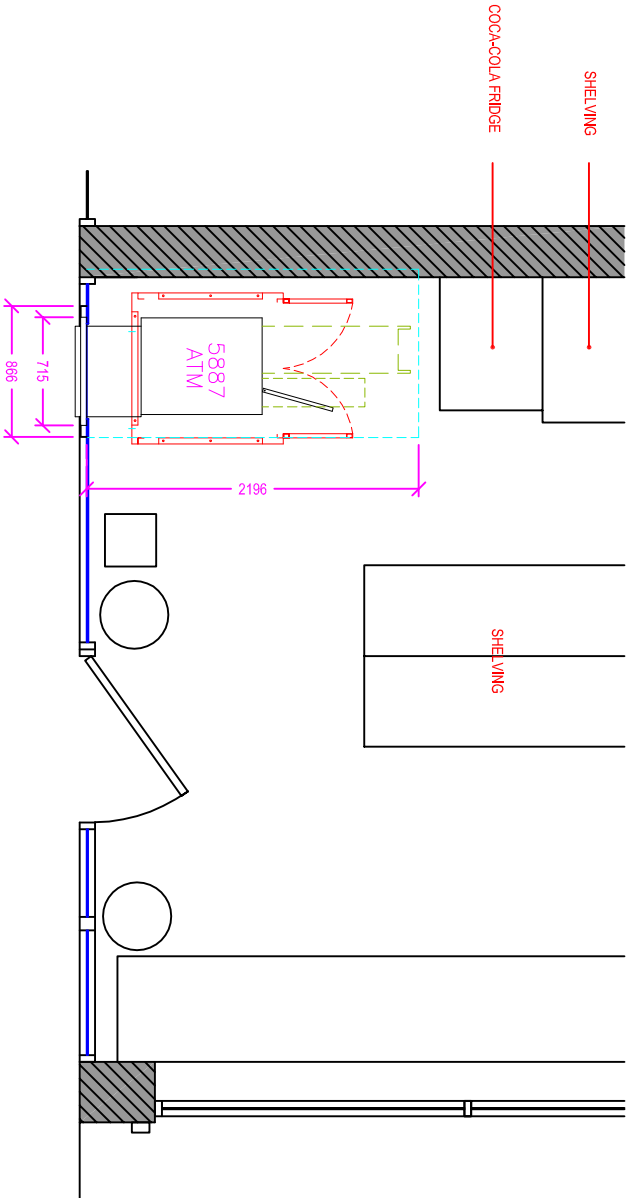


PROPOSED PLAN
Scale 1:50

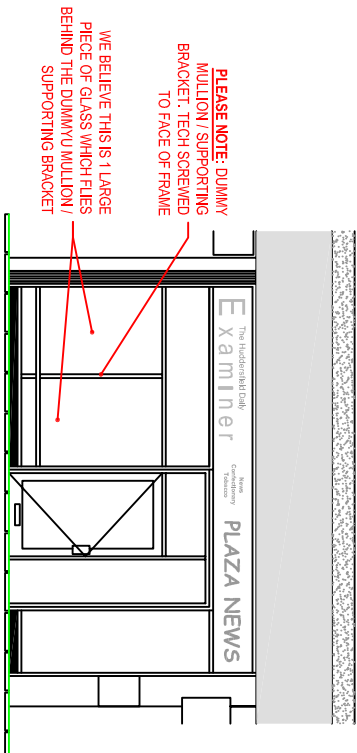


EXISTING FRONT ELEVATION
Scale 1:100

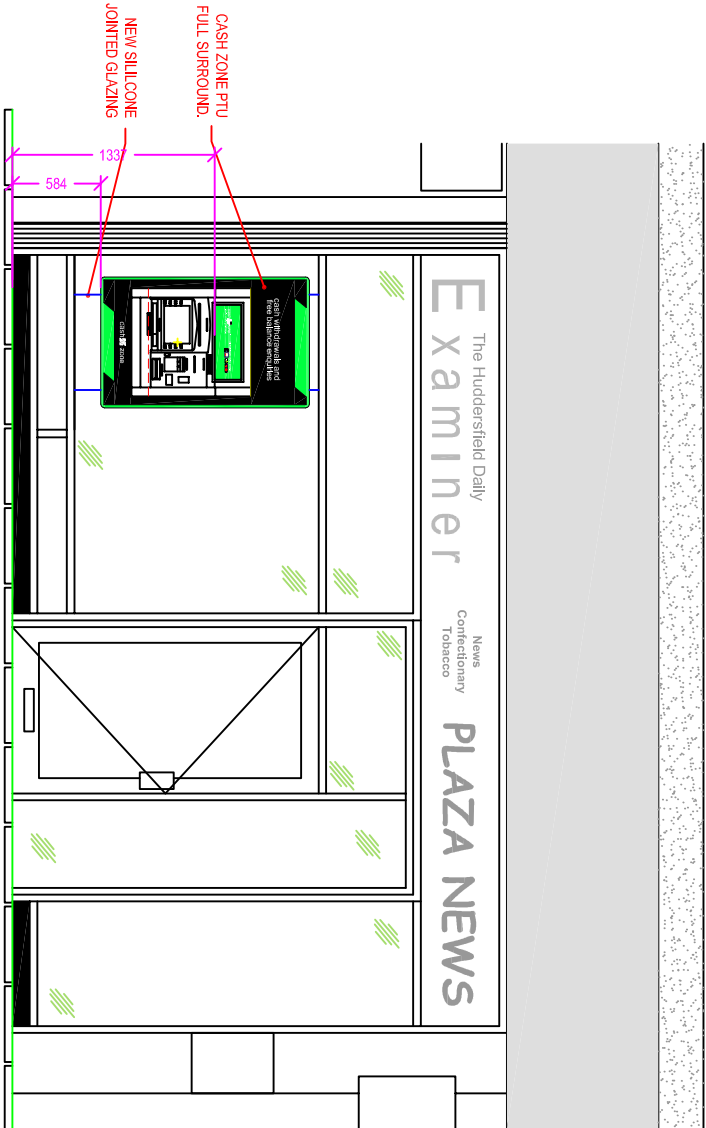

PROPOSED FRONT ELEVATION
Scale 1:50
Scale In Metres
Scale 1:50

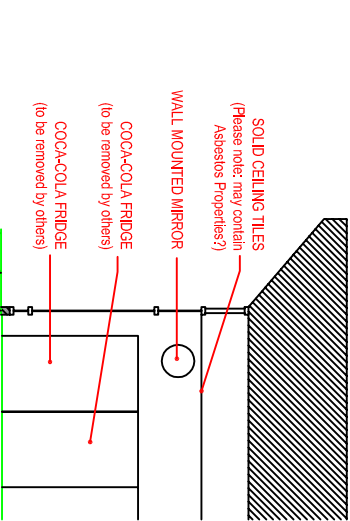

EXISTING SECTION X-X
Scale 1:100
Scale 1:100
Scale In Metres

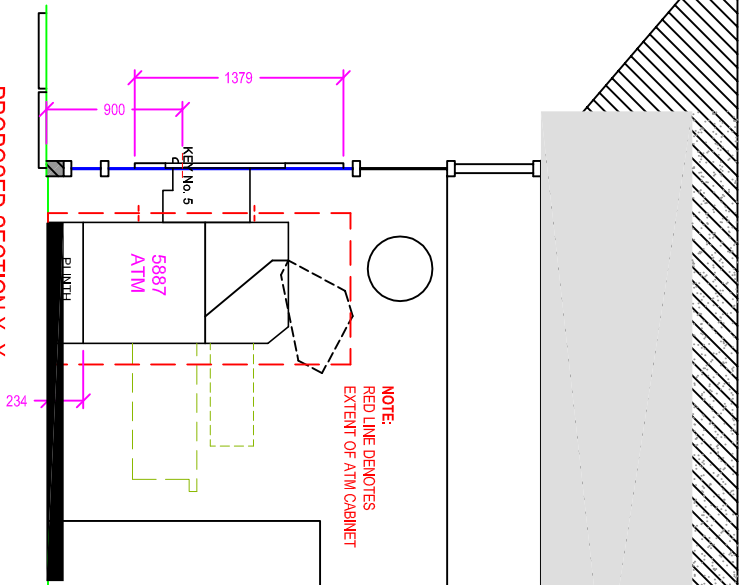

PROPOSED SECTION X-X
Scale 1:50

SITE ADDRESS

PLAZA NEWS
15 PRINCESS ALEXANDRA WALK
THE PLAZA CENTRE
HUDDERSFIELD
HD1 2RS

TITLE
PROPOSED AUTOMATED TELLER MACHINE (ATM)
INSTALLATION FOR CASHZONE

DRAWN	DATE	SCALE
AS	04-02-2017	1:50 / 1:100 @ A3
REF:ORG NO.	SHEET	REVISION
E020481	01	01

TITLE	04
PROPOSED AUTOMATED TELLER MACHINE (ATM)	
INSTALLATION FOR CASHZONE	
02	
01	
REVISION DESCRIPTION	

drawing approval

NAME:-	APPROVED:-
POSITION:-	SIGNED:-
DATE:-	