


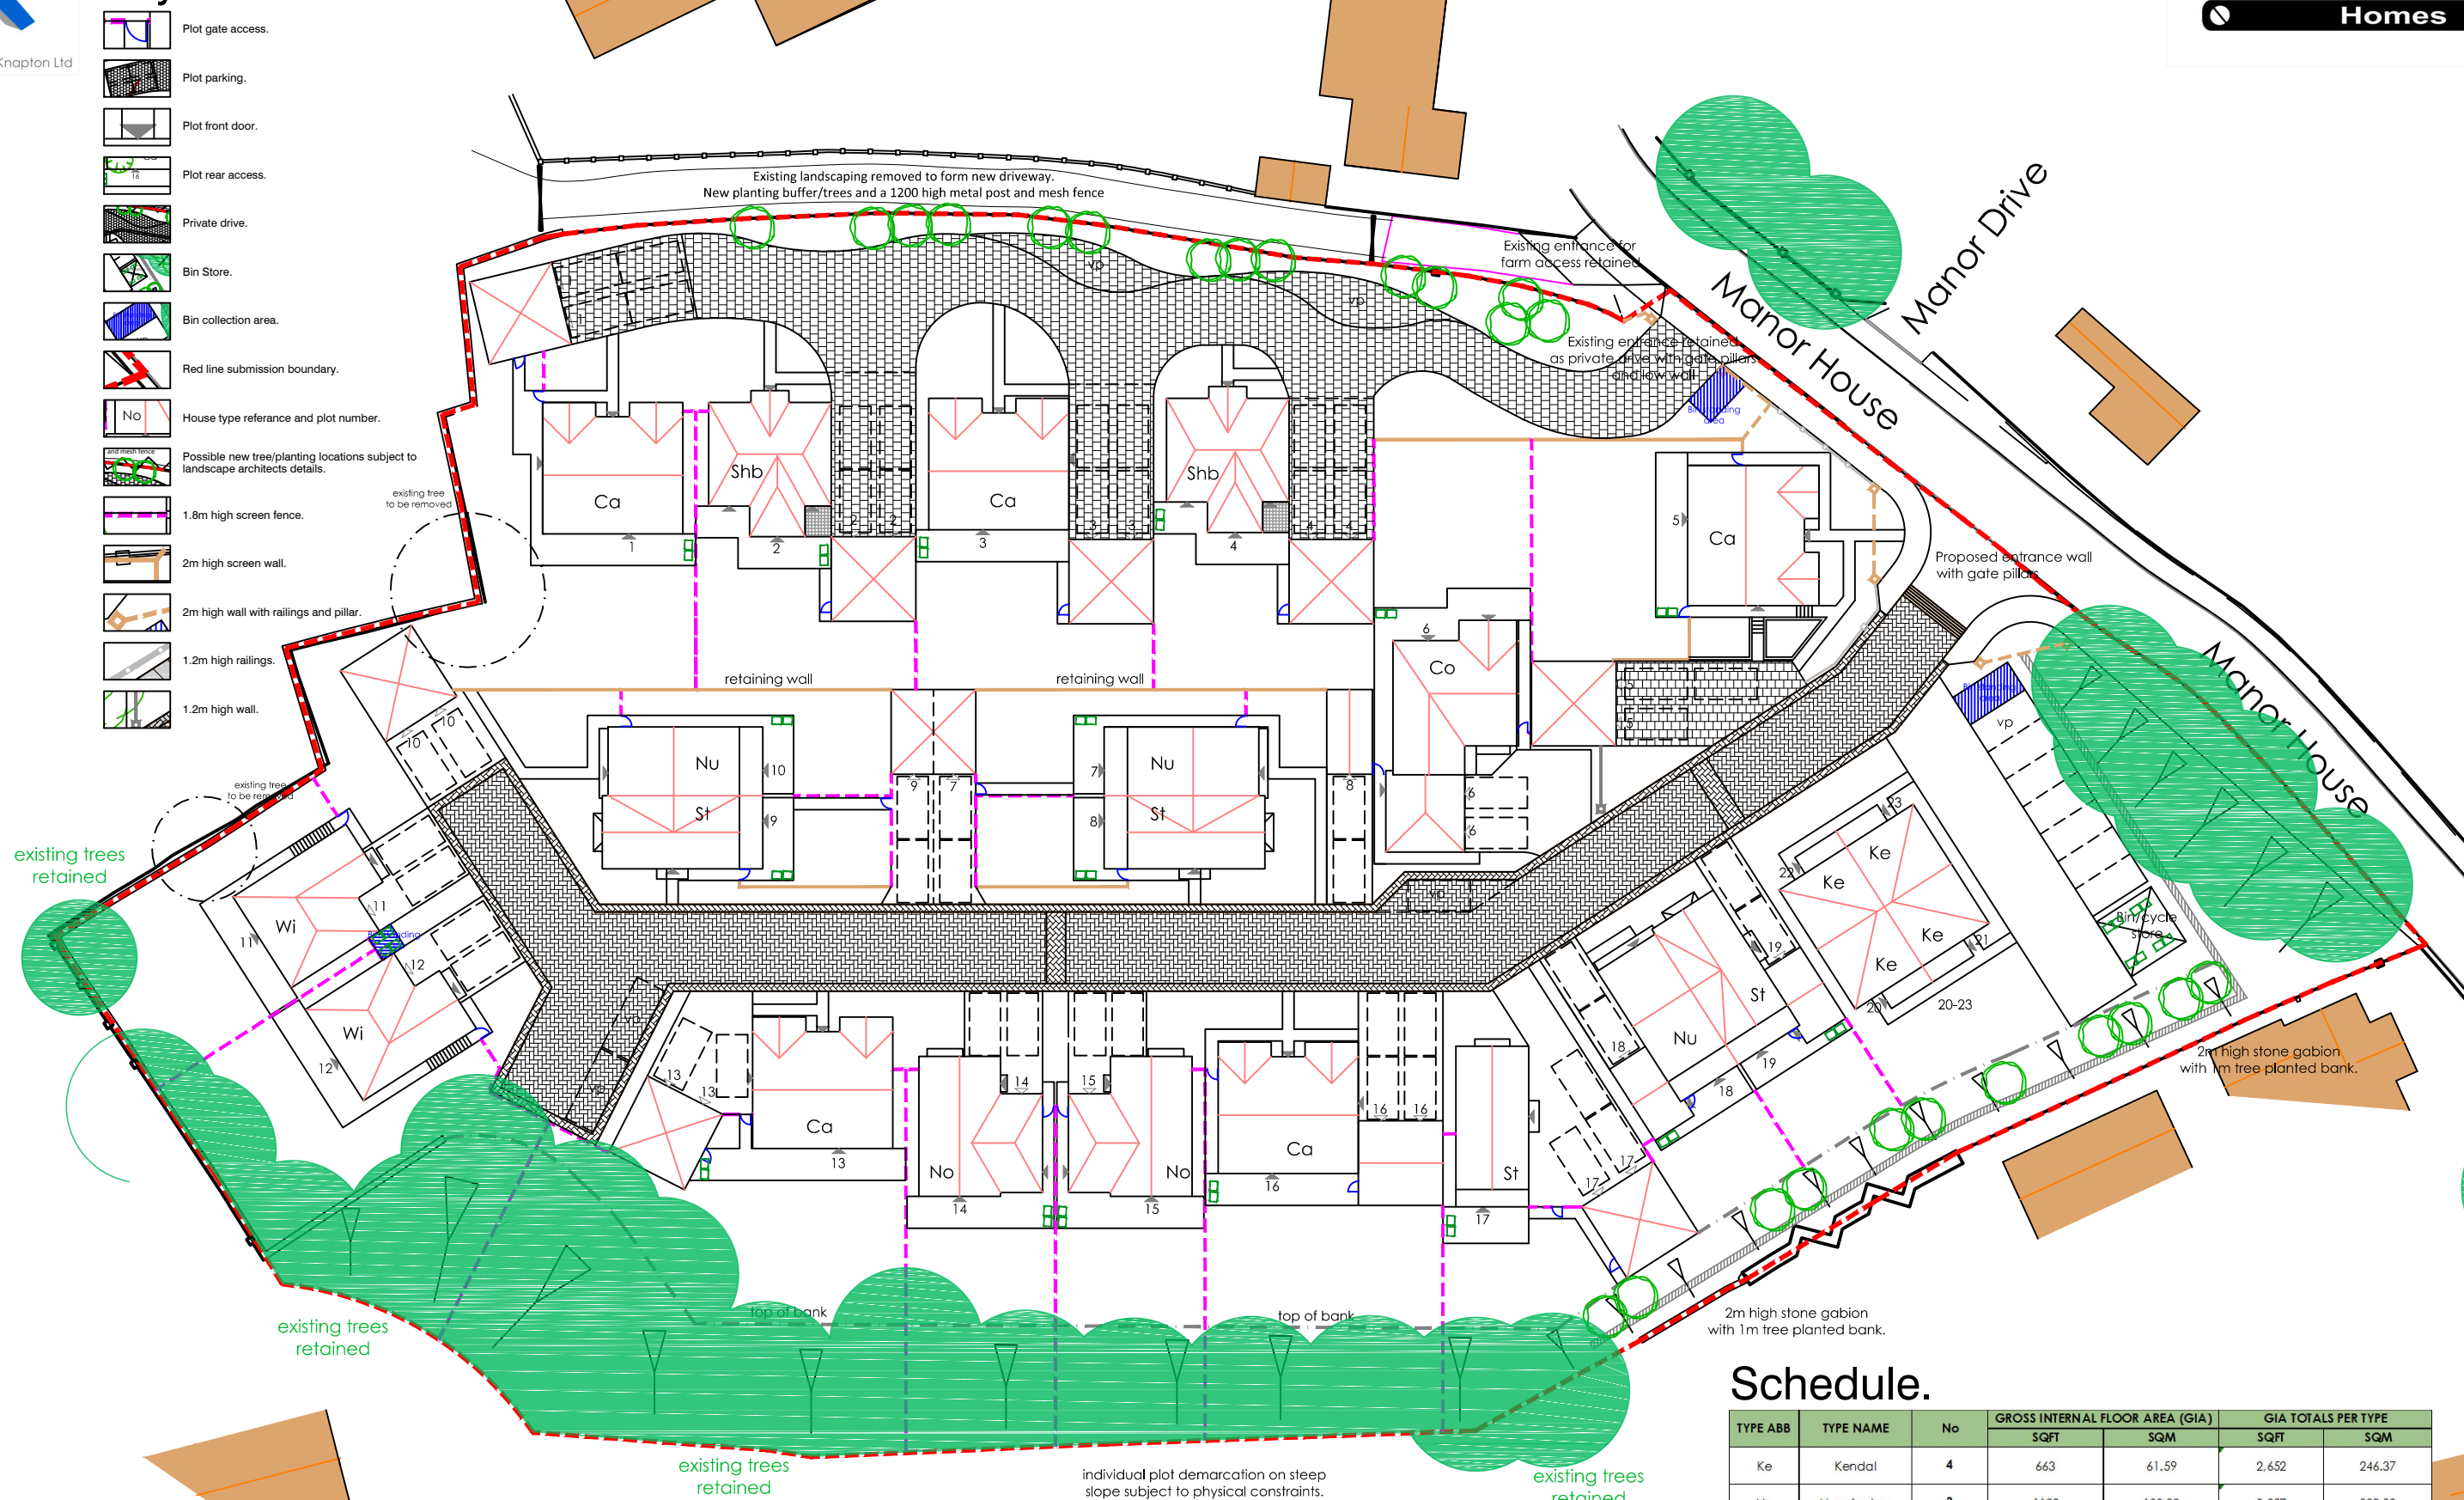

Schedule.

Type Abb	Type Name	No	Gross Internal Floor Area (GIA)		GIA Totals per Type	
			Sqft	SqM	Sqft	SqM
Ke	Kendal	4	663	61.59	2,652	246.37
Nu	Nunnington	3	1109	103.03	3,327	309.08
St	Studley	4	1167	108.41	4,668	433.66
No	Nostell	2	1500	139.35	3,000	278.70
Shb	Shelley B	2	1600	148.64	3,200	297.28
Co	Collingham	1	1826	169.64	1,826	169.64
Wi	Wilton	2	1940	180.23	3,880	360.45
Ca	Castleton	5	2010	186.73	10,050	933.65
		23			32,603	3028.82