



Notes:
Sketch schemes may be based on plan information of unknown origin and is subject to verification and survey.
Contractors must verify all dimensions on site before commencing any work or shop drawings.
This drawing is not to be scaled. Use figured dimensions only.
Ensure digital versions are plotted at 'Actual Size'.
Building areas are liable to adjustment over the course of the design process due to ongoing construction detailing developments.
Subject to statutory approvals and survey.
The bar below is to check that the drawing has been printed to scale.

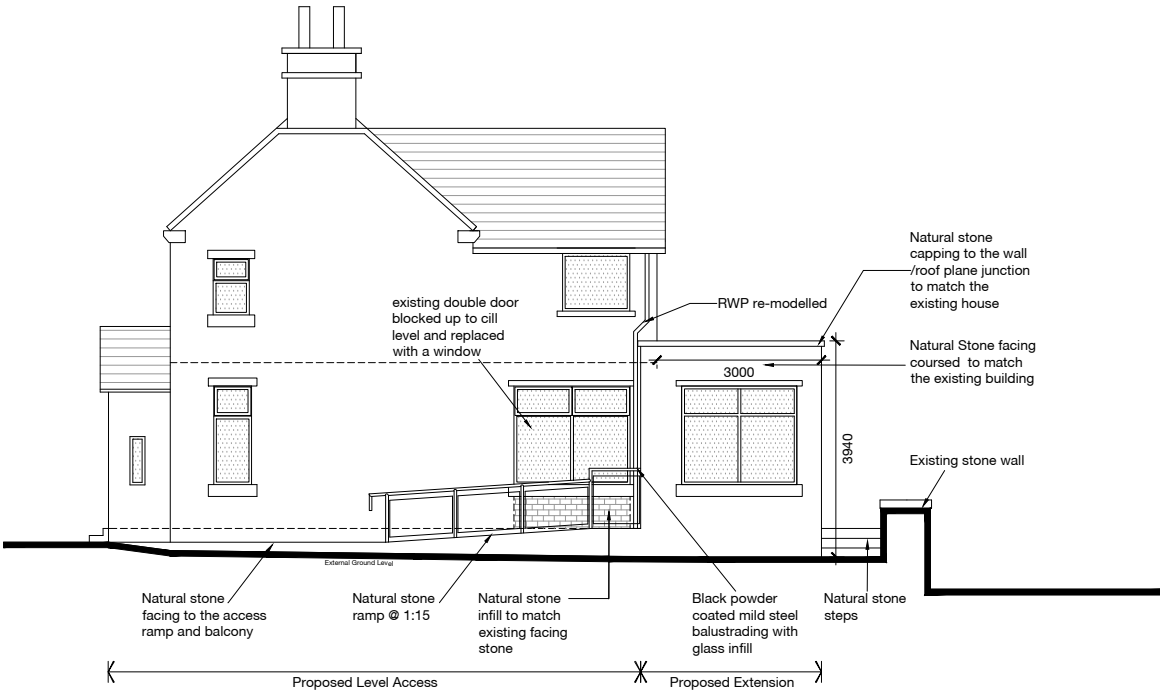


SOUTH-WEST ELEVATION



SOUTH-EAST ELEVATION

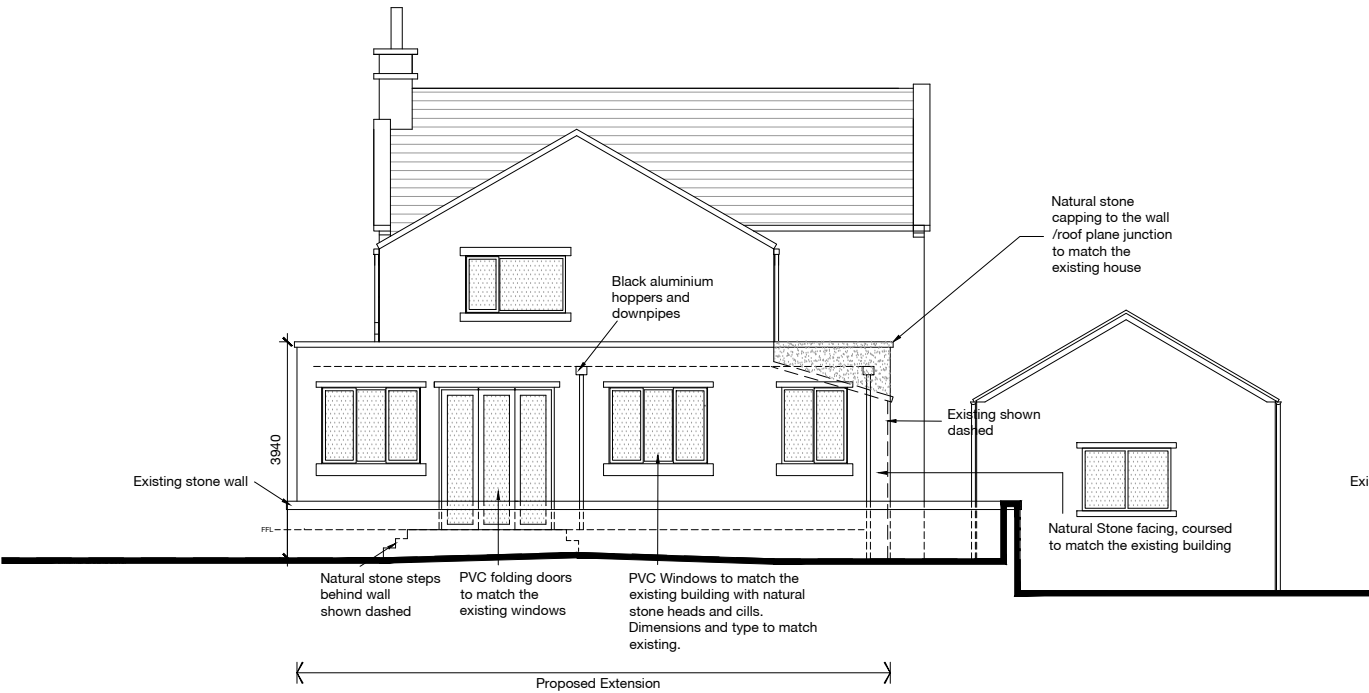

NORTH-EAST ELEVATION

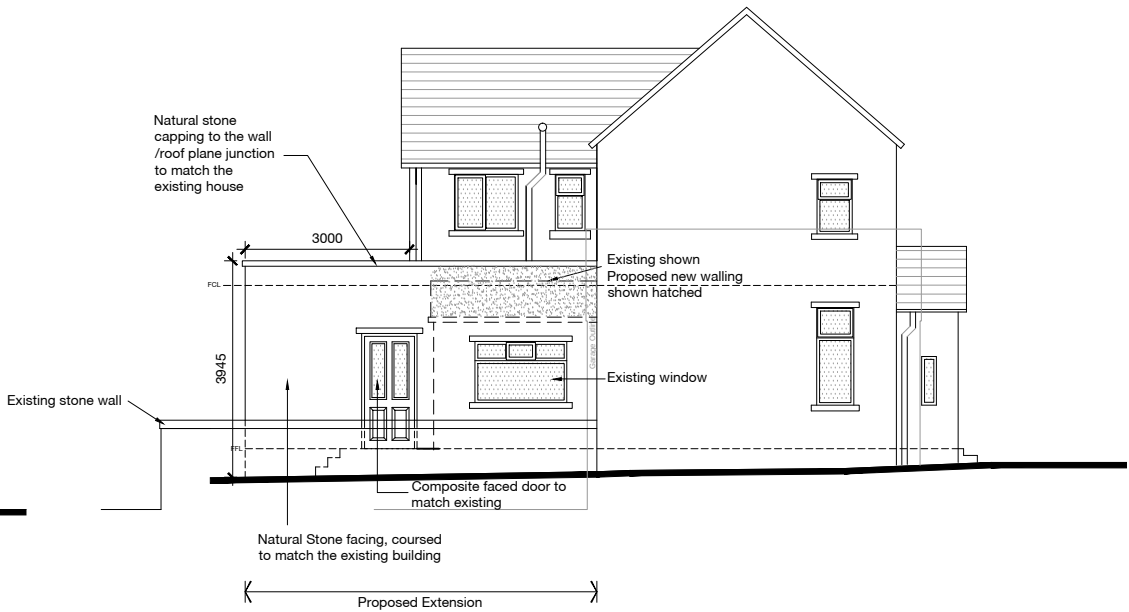

NORTH-WEST ELEVATION

Status **Planning**

Project **9 Clough Head, Golcar, HD7 4NW**

Client **Mr. C. Friend**

Drawing **Proposed Elevations**

Project No	Drawing Number	Revision
AR - 0592	007	~

Date	Scale (A3 Sheet)	Checked	Drawn
21.05.18	1:100	JF	AS

France + Associates
The Media Centre,
7 Northumberland Street,
Huddersfield,
HD1 1RL

t: 01484 483 135
m: 07984 107164
e: admin@franceandassociates.co.uk

www.franceandassociates.co.uk