


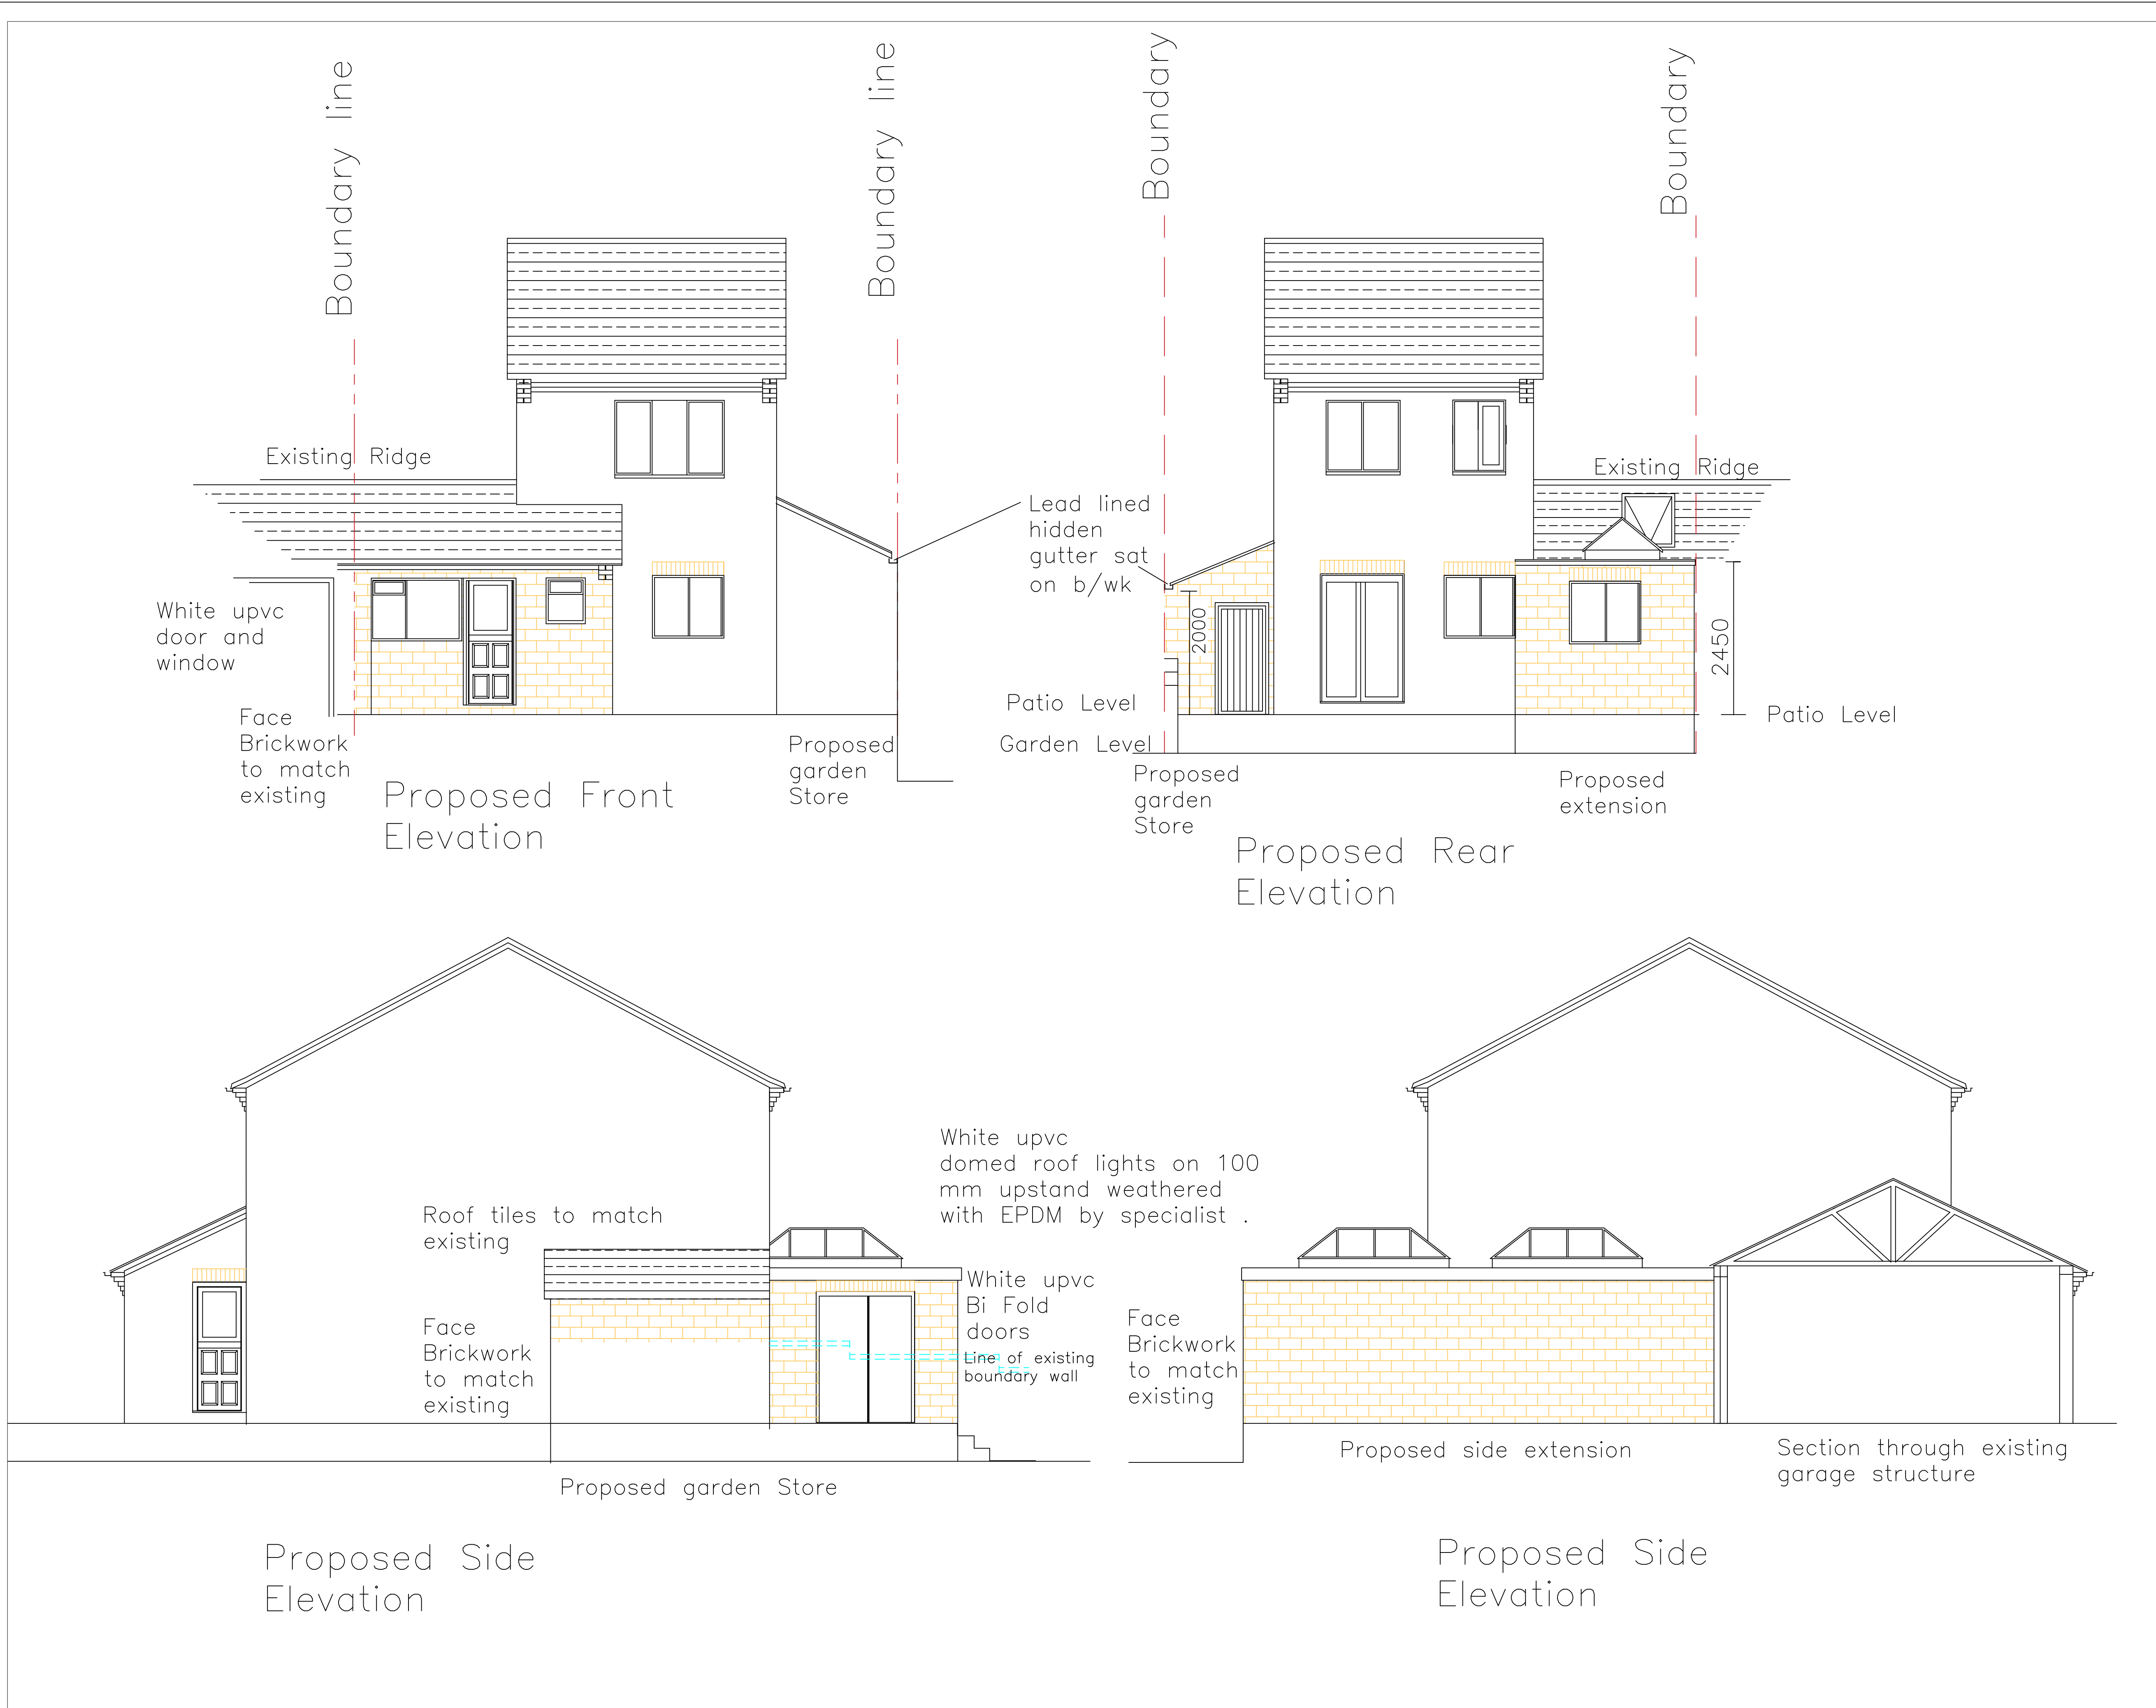

NOTES/LEGEND			
Rev	Description	Rev. by	Date
S	Client/Architect		
T	Angela Kitson		
N	Project		
A	Proposed Extension at		
T	91 Arthur St Golcar		
J	Title		
D	Proposed Elevations		
S			
N	Date 18th May 2018	Drawn By	
Q	Size A1	Checked	
	Scale 1:50 on A1	Approved	
C	FCS Consultants 31 Summervale, Bridge Lane Holmfirth, HD7 1AG Tel. 01484 687 722		
S	Issue		
C	Drawing Number	Revision	
L	ASG /2018/04	Rev B	