




SCHEDULE OF ACCOMMODATION

Housestype	Total
Mardelborne 2 Storey 4 Bed Detached	4 No.
Fenchurch 2 Storey 4 Bed Detached	5 No.
Mayfair 2 Storey 4 Bed Detached	3 No.
Holborn 2 Storey 4 / 5 Bed Detached	1 No.
Predilly 2 Storey 3 Bed Semi Detached / Detached	12 No.
Healey 2 Storey 4 Bed Detached	9 No.
Knightsbridge 2 Storey 4 Bed Detached	2 No.
Whitehall 2 Storey 3 Bed Detached	2 No.
Brampton 2 Storey 2 Bed Semi Detached / Terraced House	4 No.
Hanbury 2 Storey 2 Bed Semi Detached	5 No.
Total = 47	

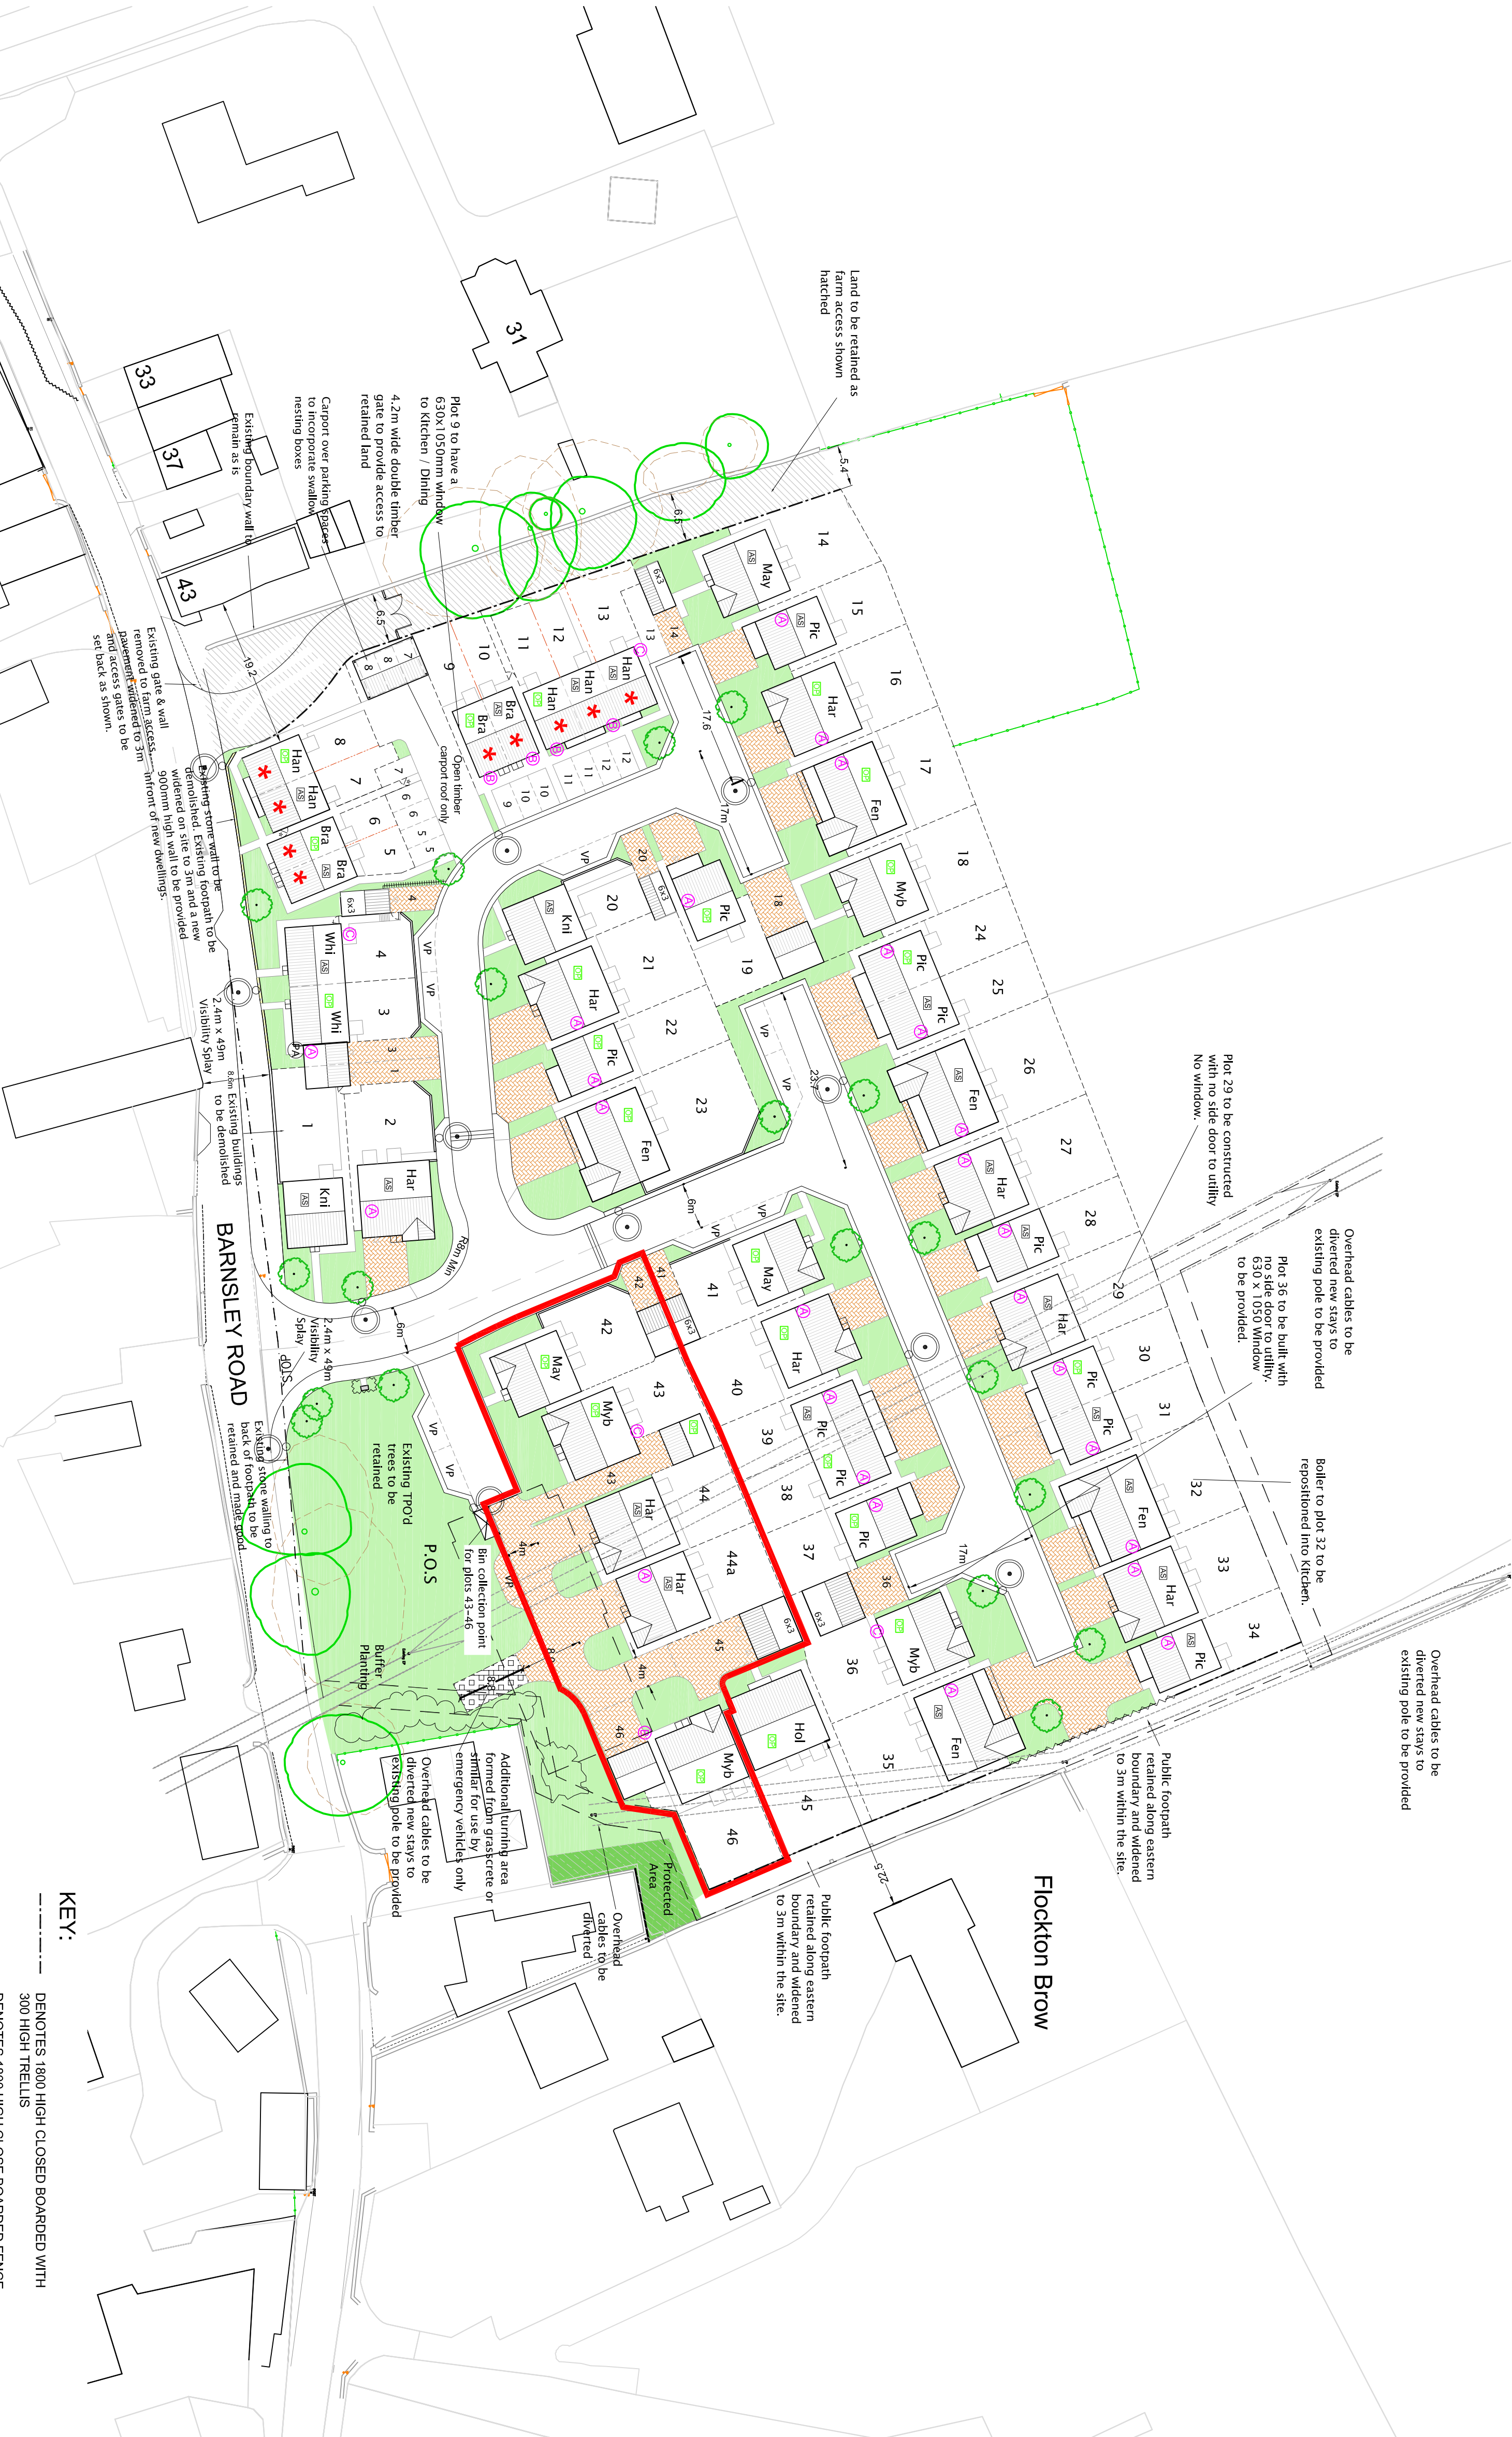

KEY:

- DENOTES 1800 HIGH CLOSED BOARDED WITH 300 HIGH TRELLIS
- DENOTES 1800 HIGH CLOSE BOARDED FENCE
- DENOTES 1500 HIGH CLOSE BOARDED FENCE
- DENOTES 1800 HIGH SCREEN WALL / FENCE
- DENOTES 900 HIGH RAILINGS
- DENOTES 450 HIGH KNEE RAIL
- TURF PLANTING AREA
- EXISTING TREE (RETAINED)
- ROOT PROTECTION AREA
- PROPOSED TREES
- DENOTES AFFORDABLE UNITS
- DENOTES PERSONNEL ACCESS DOOR
- LOCKABLE GATE 1800 HIGH
- POSITION OF WALL/POD CAR CHARGING PORT (BACK WALL OF INTEGRAL/ATTACHED GARAGE)
- POSITION OF WALL/POD CAR CHARGING PORT (EXTERNAL FRONT OF DWELLING)
- POSITION OF WALL/POD CAR CHARGING PORT (EXTERNAL REAR OF DWELLING)

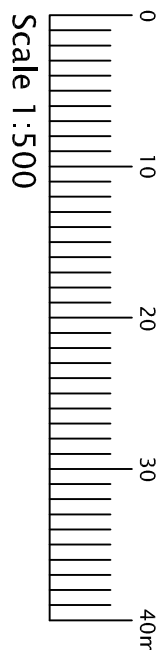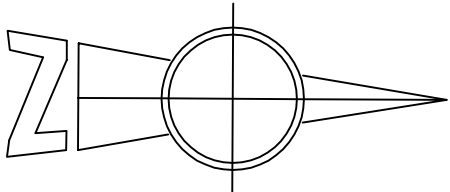

Rev A - 01/06/18 - CJB
Plots 42-44a Moved to allow for removal of highway retaining wall.



BARNSLEY ROAD
FLOCKTON

PLOTS 42-44 REPLANNED	
Scale	1:500@A1
Drawn By	RLS
Checked By	SAC
Drawing Number FLO-2018-RP01A MAY 18	