


DRAWING INDICATES AN INDICATIVE LAYOUT ONLY FURTHER DETAILED DESIGN WORK NEEDS TO BE UNDERTAKEN.

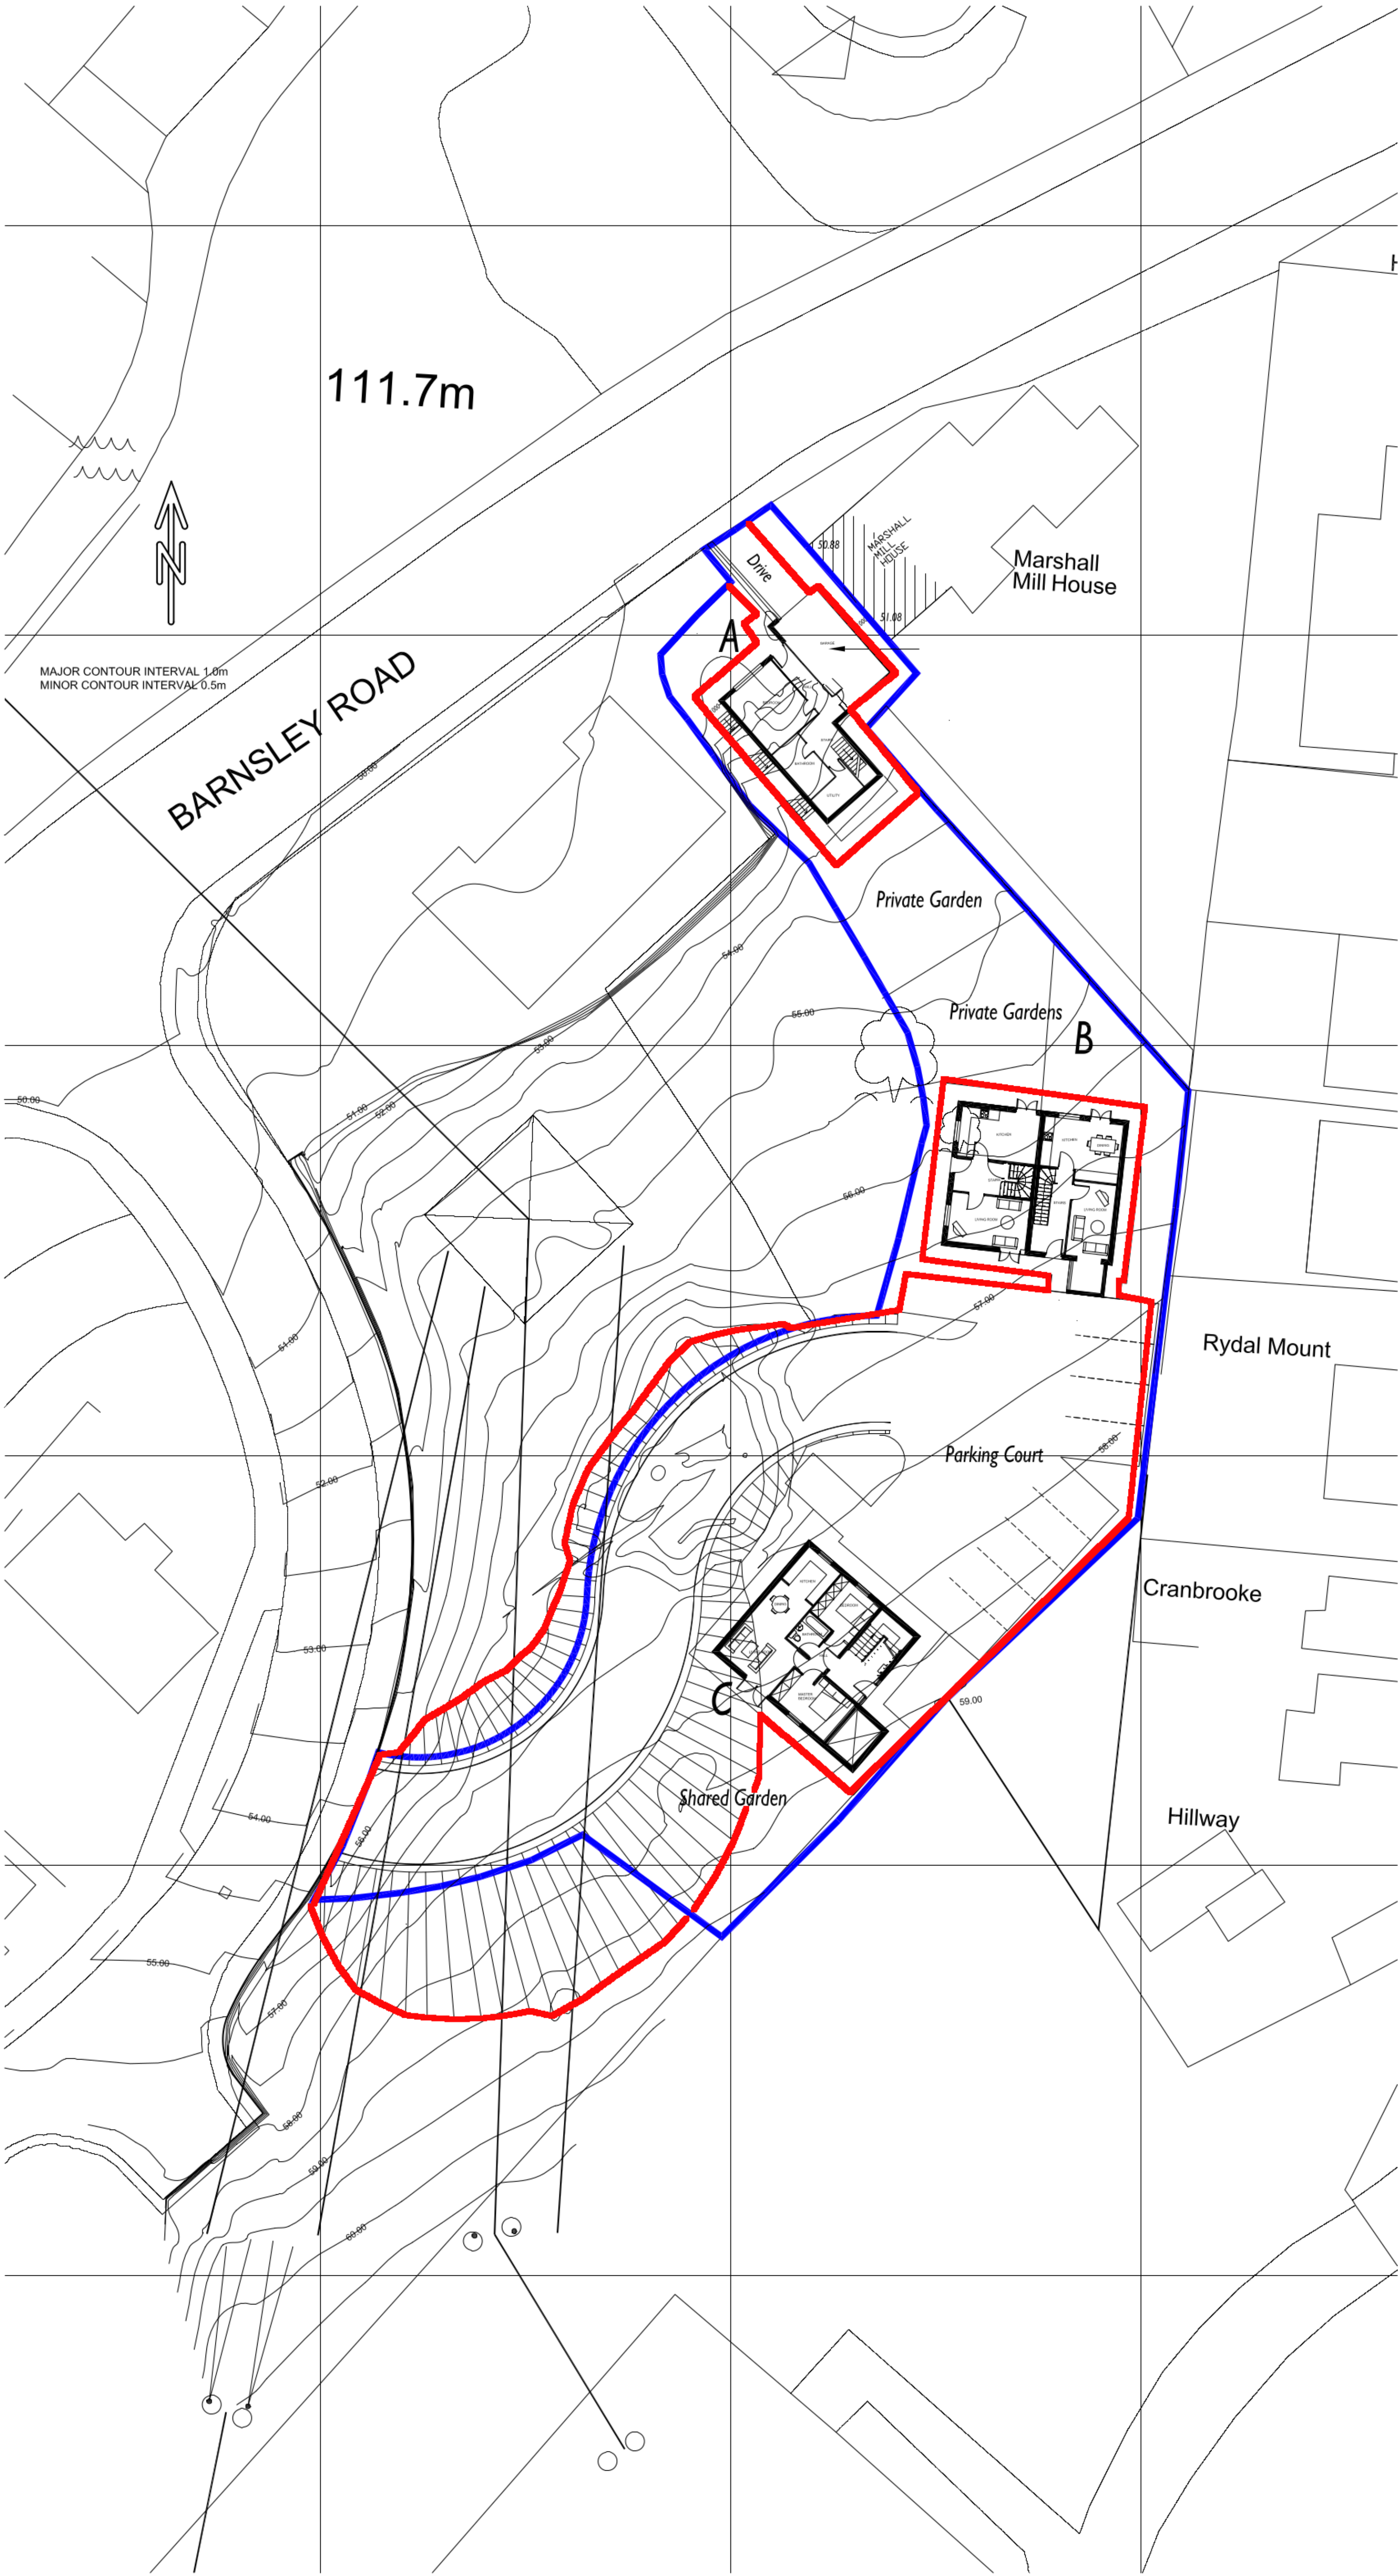

PLOT A - THE POSITION OF THIS DWELLING IS INDICATIVE AND MAY REQUIRE AMENDMENT IN RELATION TO GLAZING ON SIDE ELEVATIONS OF ADJACENT PROPERTIES.

RED BOUNDARY LINE - LOCATED FROM LAND REGISTRY TITLE INFORMATION AND INSTRUCTIONS FROM THE CLIENT 30 SEPT 2016, CLIENT IN DISCUSSIONS WITH LAND REGISTRY REGARDING RED LINE.

Revision | Drawn | Reviewed | Date |

planners | urbanists | architects



Junction 41 Business Court, Thorpe Road, East Ardsley, Leeds, West Yorkshire WF3 2AB
T: 01924 873873 F: 01924 870777 www.spawforths.co.uk mail@spawforths.co.uk

Client Name
Colin and Christine Charlton

Project No
2949

Project Title
Residential Development, Clayton West

Drawn By SJW/JB	Reviewed By	Scale 1/200@A1	Discipline Design	Date Sept 2016
--------------------	-------------	-------------------	----------------------	-------------------

Drawing No. 101-007	Drawing Title LAYOUT OPTION	Revision G
------------------------	--------------------------------	---------------

File Path

Important notice:
Do not scale off this drawing. Critical dimensions should be checked on site prior to works commencing. Dimensional conflicts should be brought to the company's attention as soon as they become apparent. Failure to do so could render the contractor liable for subsequent losses. Copyright in this drawing and any work generated from this drawing remains the property of Spawforths.