



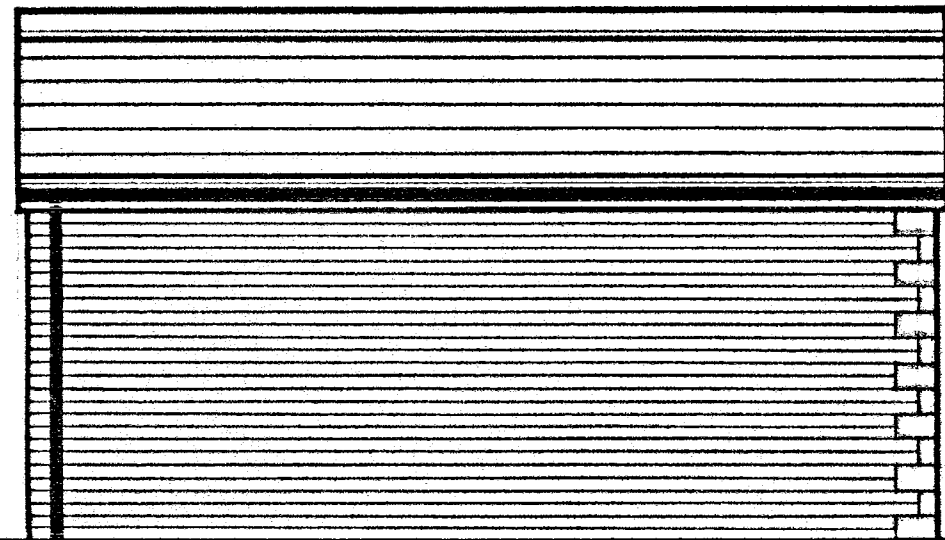


SIDE ELEVATION

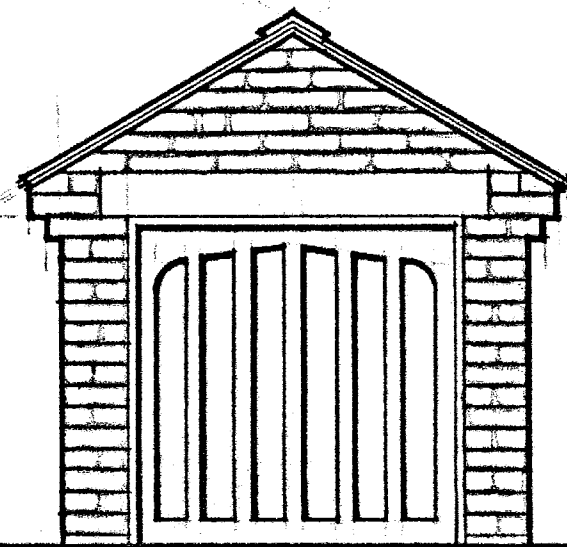

FRONT ELEVATION




SIDE ELEVATION

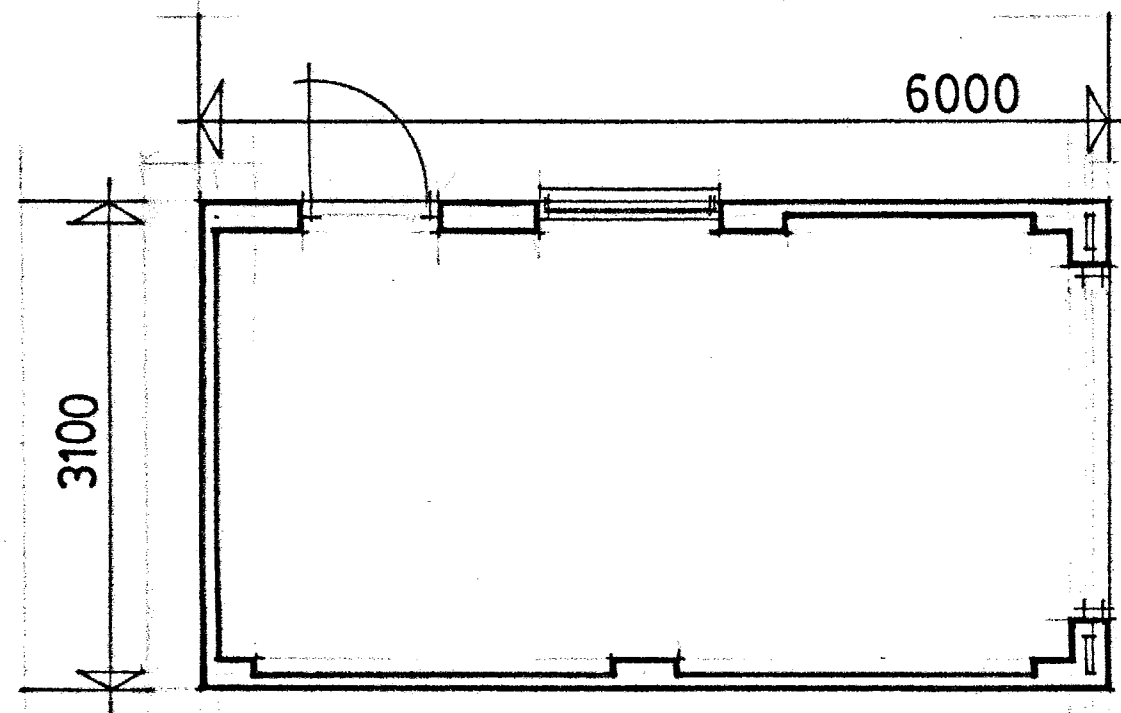


PLAN

DETACHED GARAGE

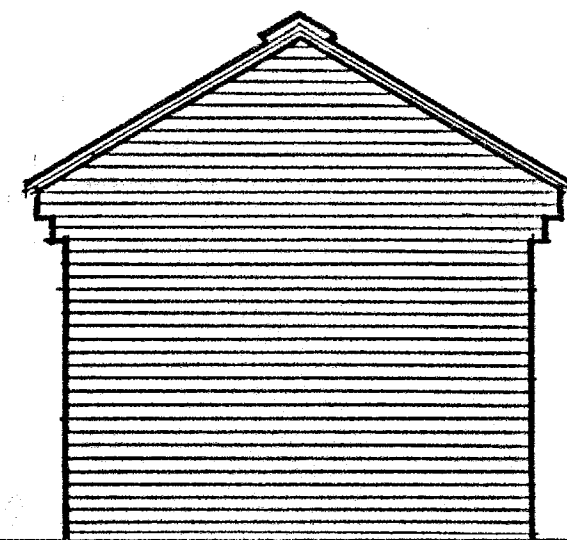

REAR ELEVATION

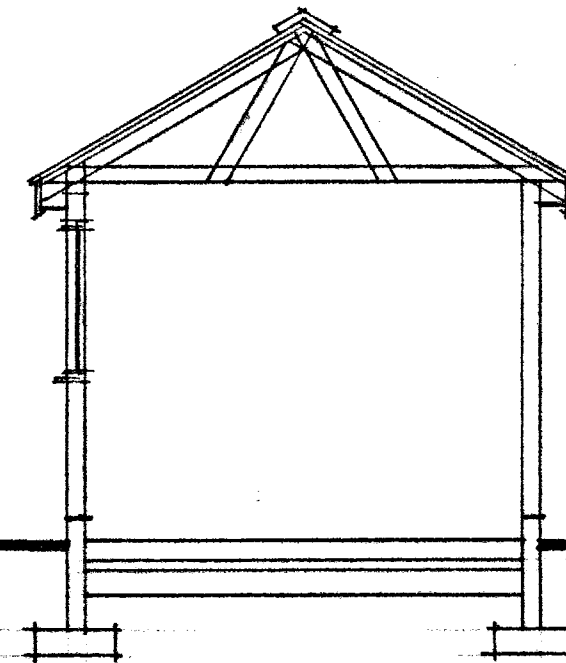

SECTION

0m	Scale 1:50	4m
0m	Scale 1:100	8m
0m	Scale 1:200	16m
0m	Scale 1:1250	100m

[When to scale of original plan, bar = 8cm]

© Copyright Kirklees Metropolitan Council

SCALE 1: 50