


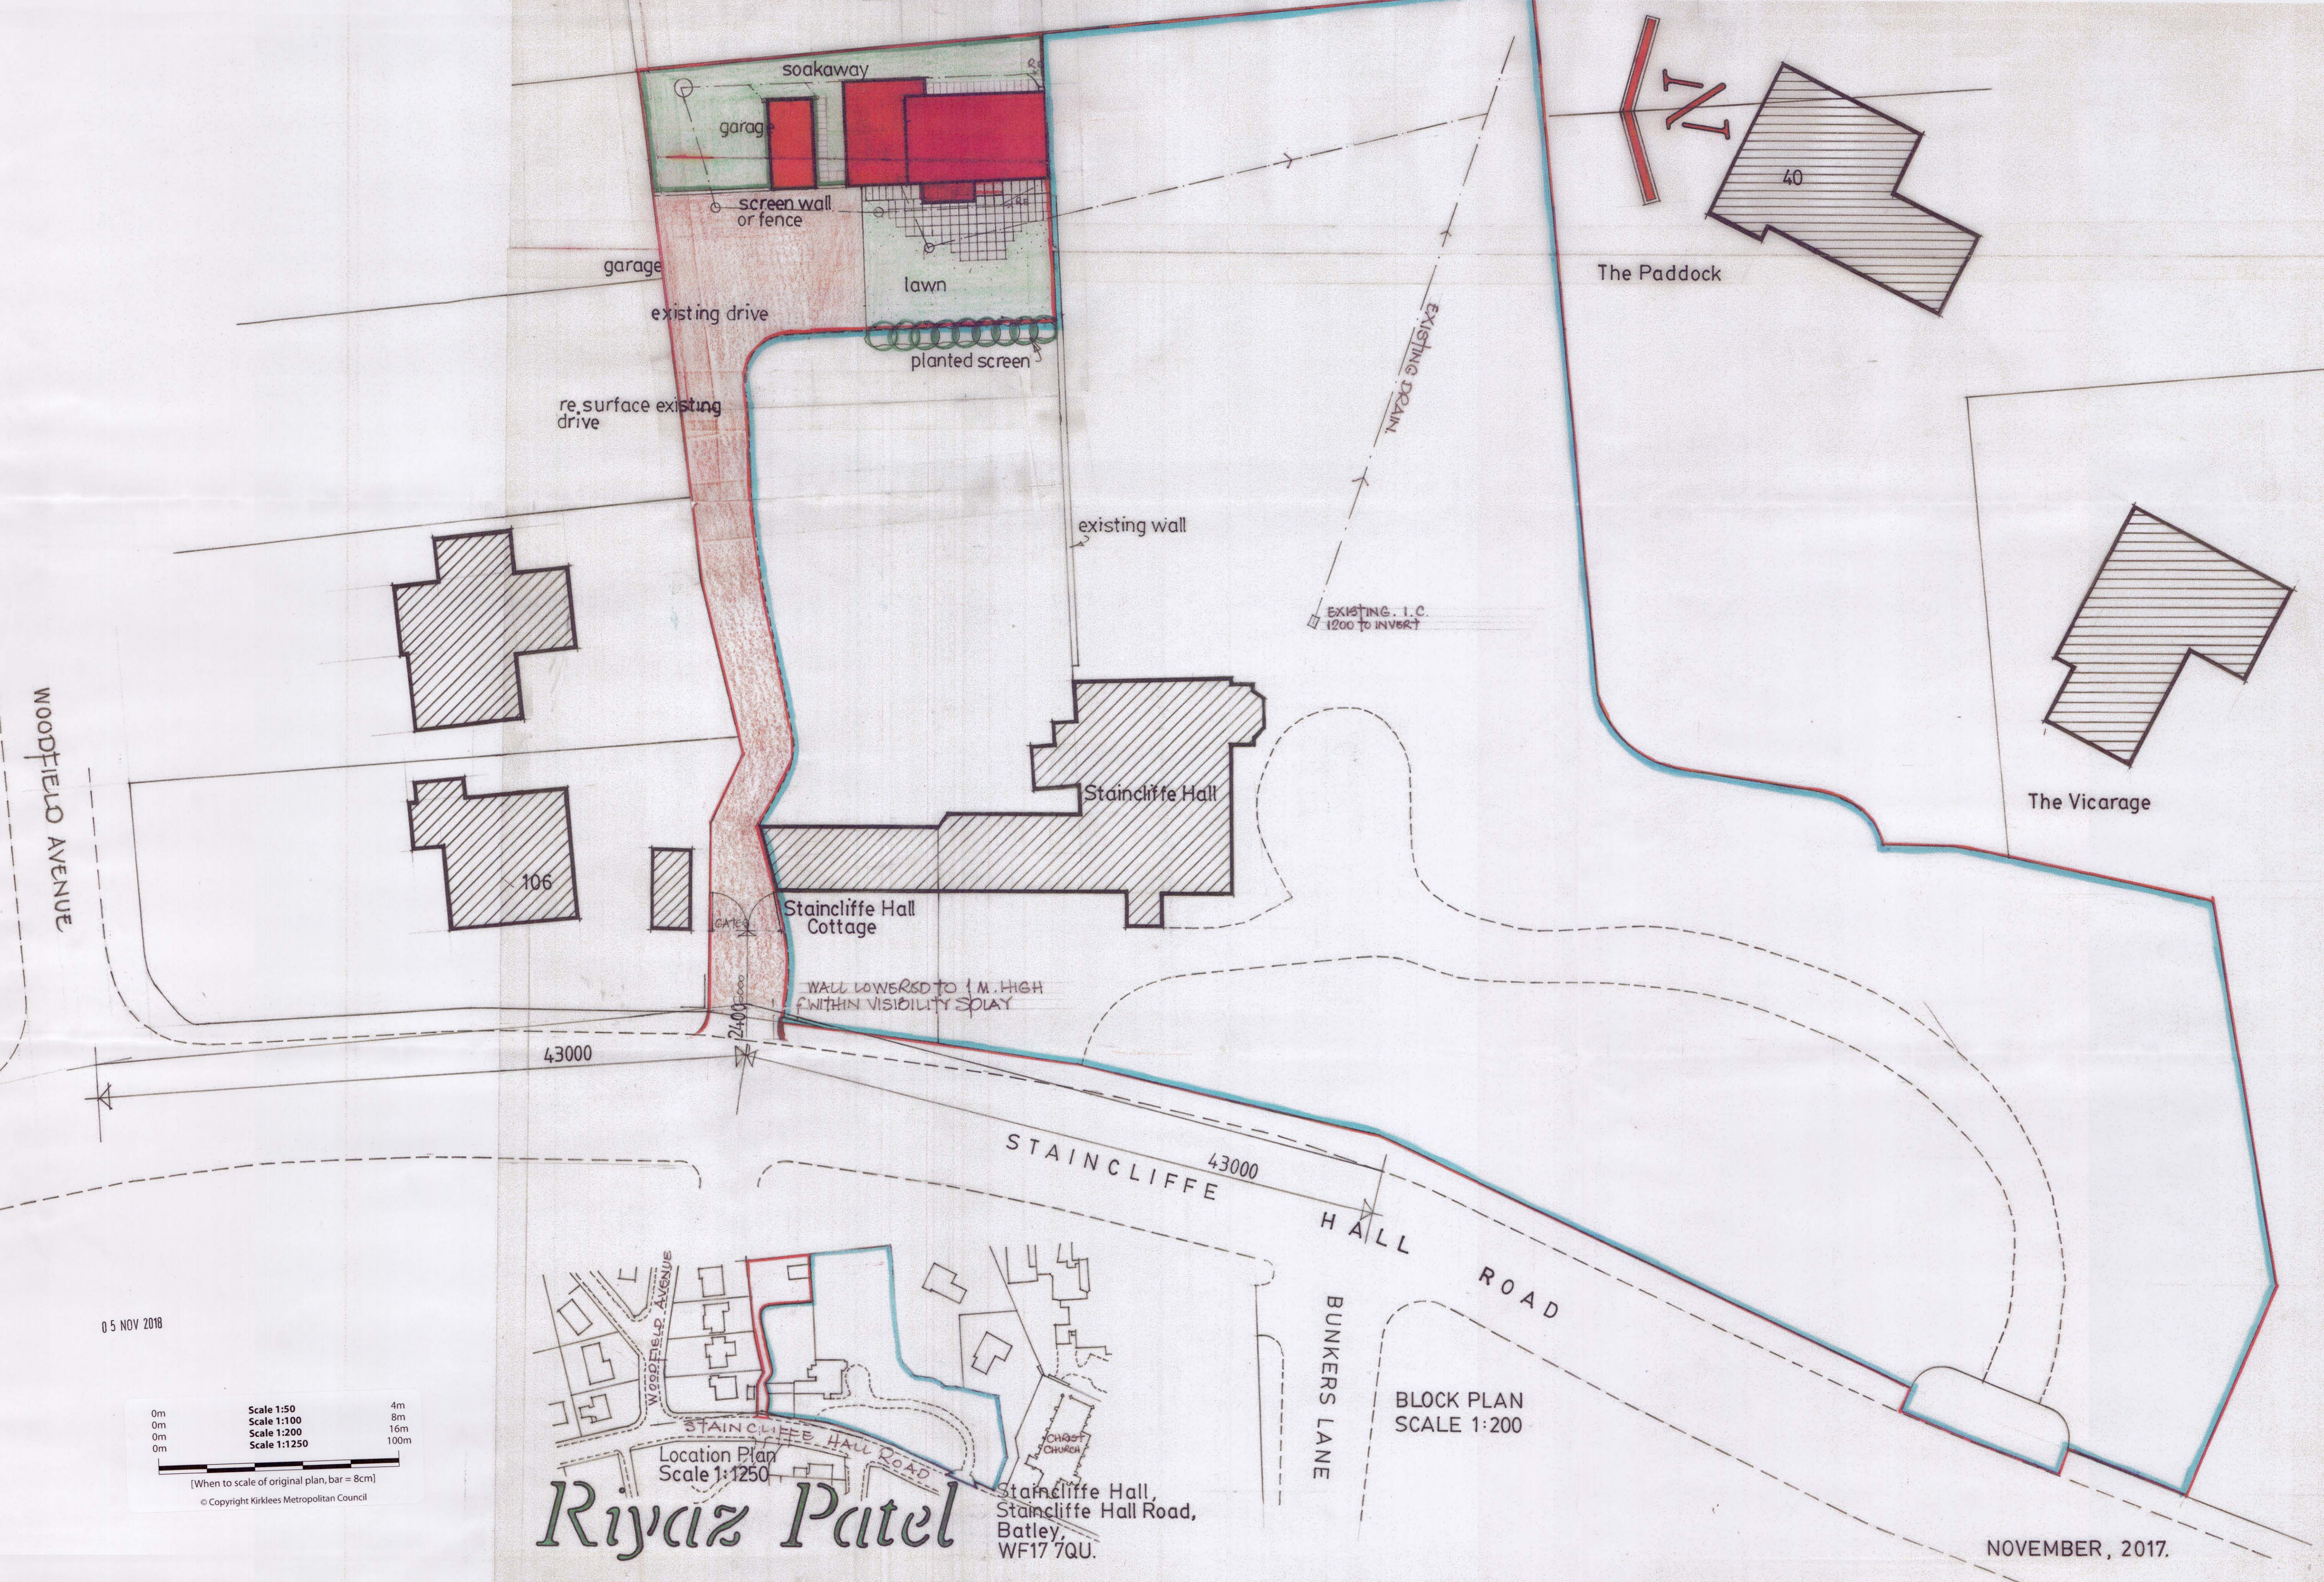

WOODFIELD AVENUE

soakaway
garage
screen wall or fence
garage
existing drive
lawn
planted screen
re. surface existing drive

The Paddock

The Vicarage

Staincliffe Hall

Staincliffe Hall Cottage

WALL LOWERED TO 1M. HIGH WITHIN VISIBILITY SPY

STAINCLIFFE HALL ROAD

BUNKERS LANE

BLOCK PLAN
SCALE 1:200

Location Plan
Scale 1:1250

Staincliffe Hall,
Staincliffe Hall Road,
Batley,
WF17 7QU.

Riyaz Patel

NOVEMBER, 2017.

05 NOV 2018

