


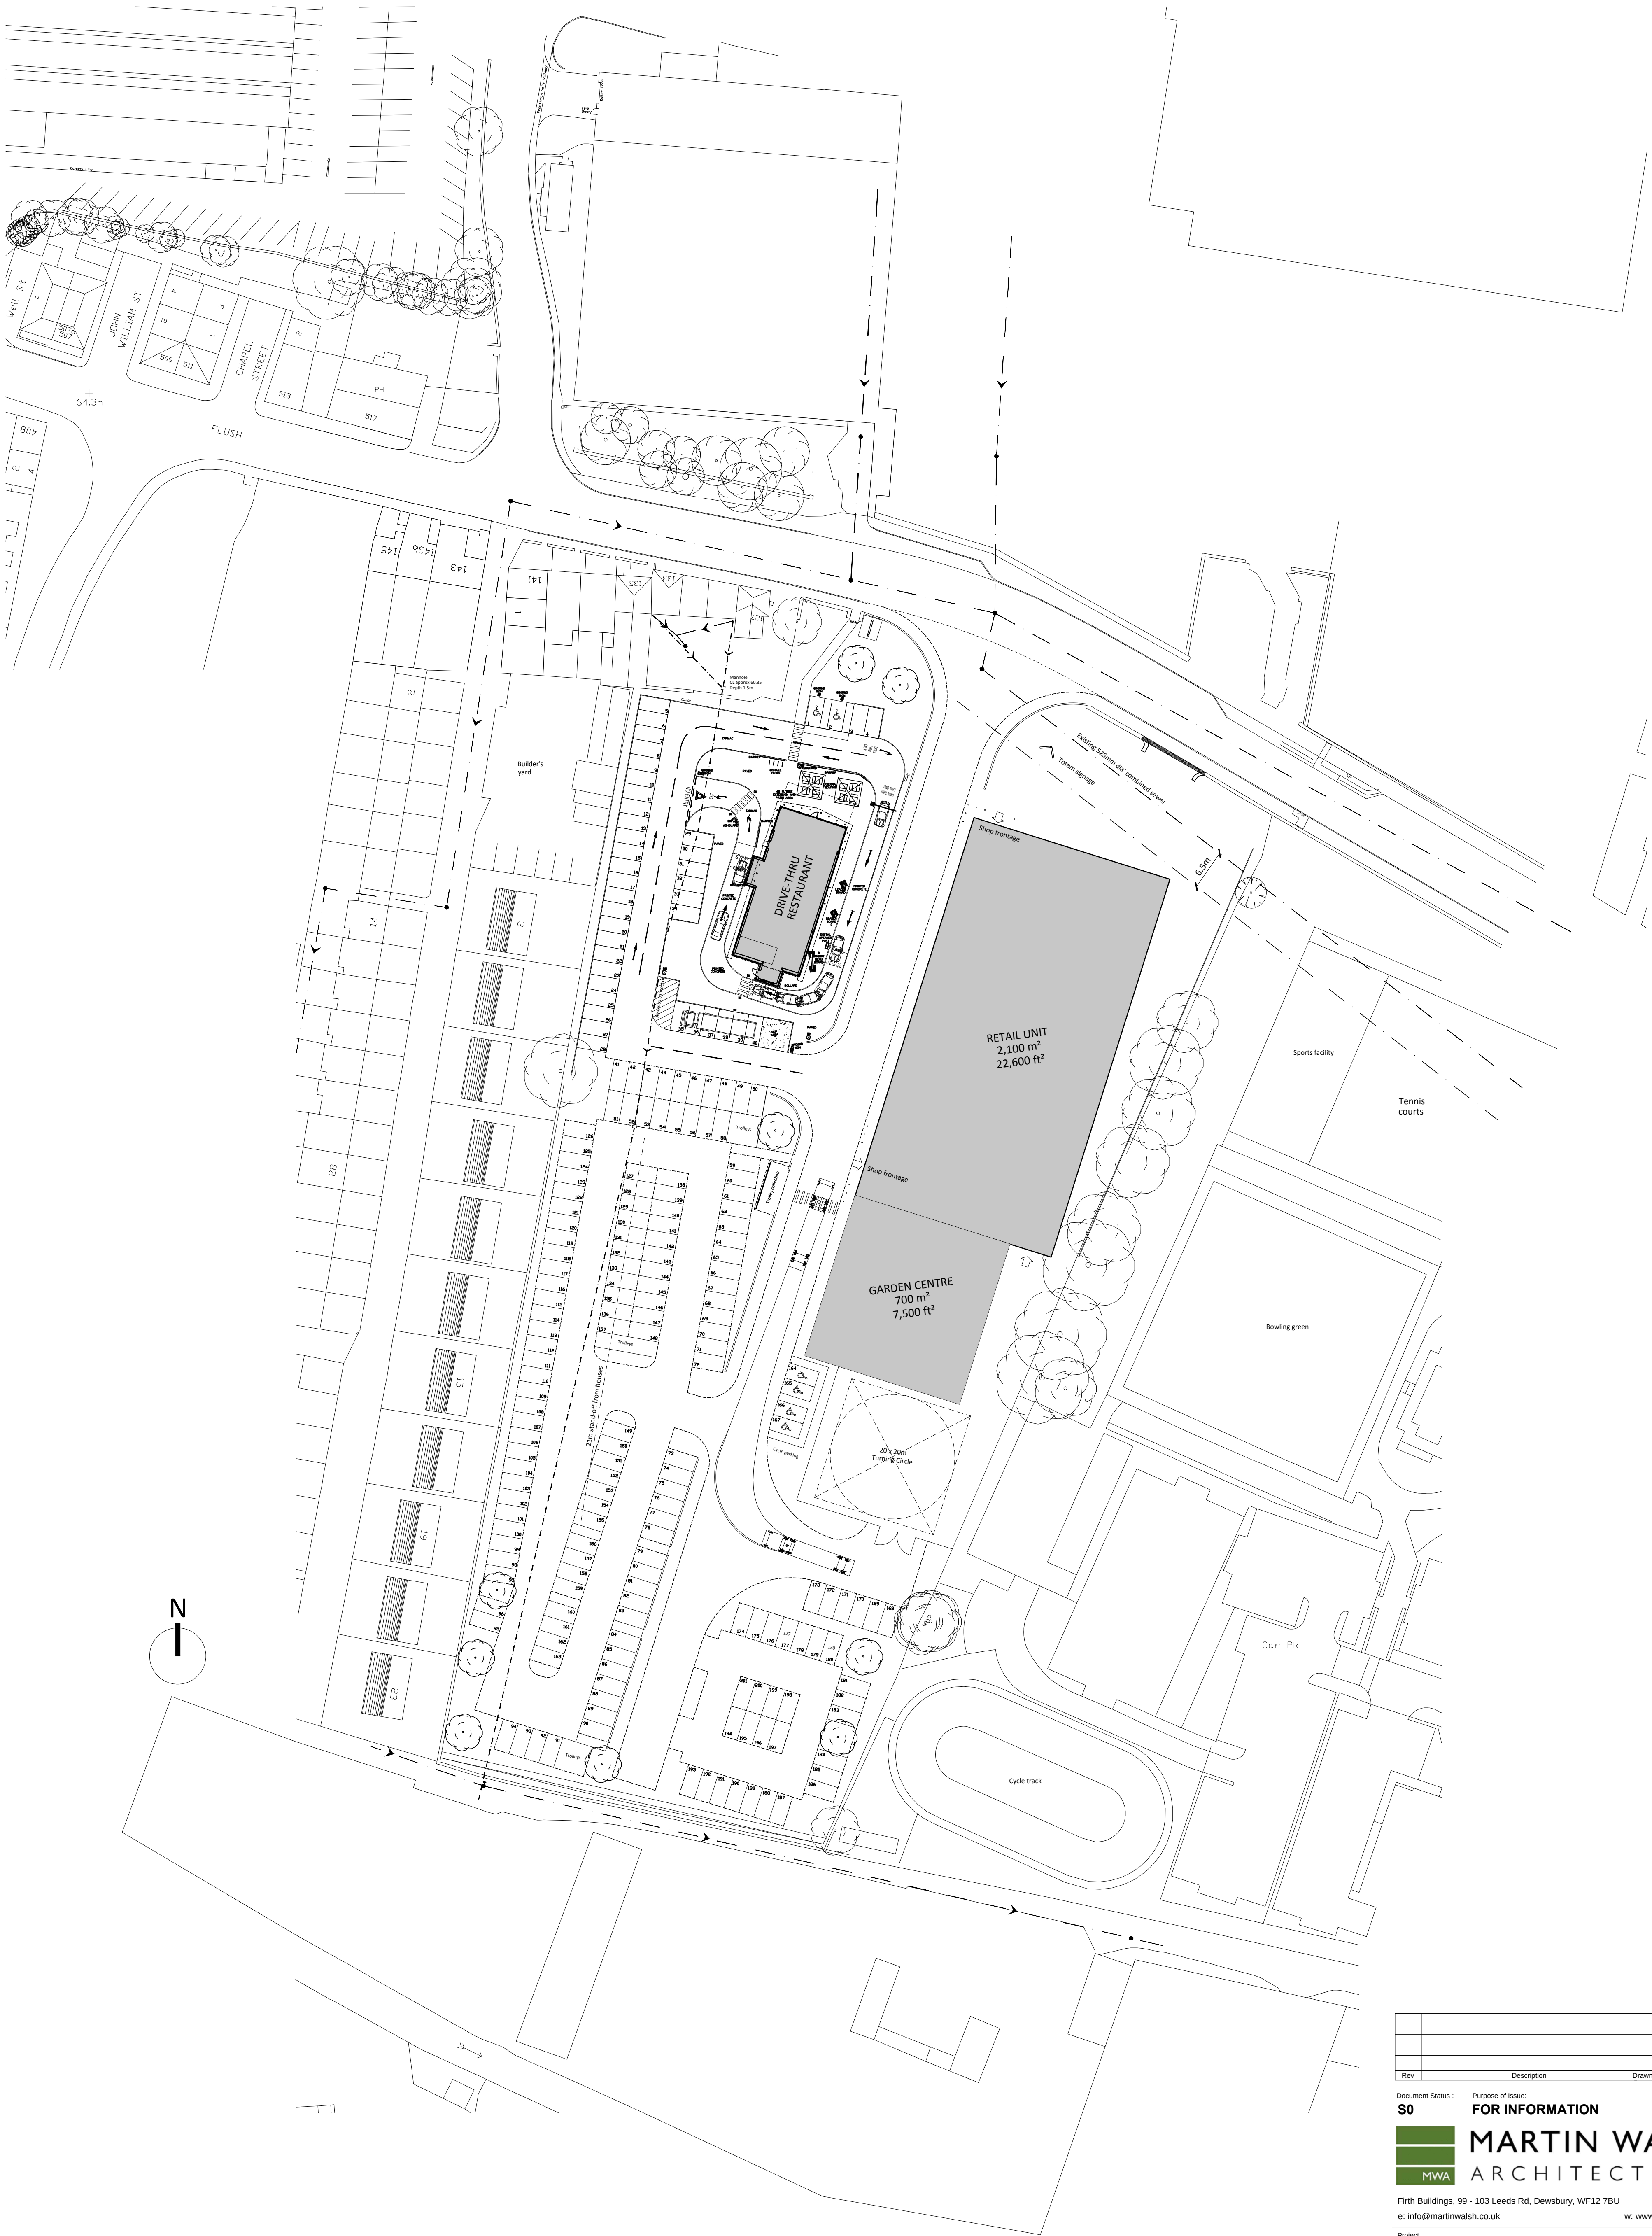

Rev	Description	Drawn	Checked	Date

Document Status : **S0** Purpose of Issue: **FOR INFORMATION**



Firth Buildings, 99 - 103 Leeds Rd, Dewsbury, WF12 7BU t: 01924 464342
e: info@martinwalsh.co.uk w: www.martinwalsh.co.uk

Project
Feasibility Study On Land to the South of Westgate, Heckmondwike

Title
Proposed Site Layout

Client
Wharfedale Finance Co.

MWA Project Ref	Scale	Original Paper Size	Paper Orientation	Drawn	Checked
5867	1:500	@A1	Portrait	MW(J)	RL

File Identifier	Project	Originator	Volume	Level	Type	Role	Number	Revision
WFFL - MWA - 01 - GF - DR - A - 0003	P1							

Copyright © 2017 Martin Walsh Architectural. All Rights Reserved.
Martin Walsh Architectural is the trading name of Martin Walsh Architectural Limited. Registered in England Number 4490049