
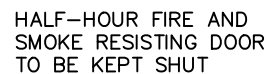
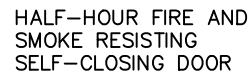



----- FIRE COMPARTMENTATION

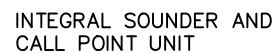

ES(1) FIRE EXIT SIGN OVER
DOOR (LUMINOUS TYPE)
ADJACENT TO EMERGENCY
LIGHT FITTING WITH
DIRECTION ARROW

ES(2) FIRE EXIT SIGN OVER
DOOR (LUMINOUS TYPE)
ADJACENT TO EMERGENCY
LIGHT FITTING

AUTOMATICALLY OPERATED
OPENING ROOFLIGHT FORMING AN
OPENING VENT AND HAVING RAIN
AND WIND SENSORS SO THAT IT
CLOSES IN THE EVENT OF RAIN.
TO BE LINKED TO THE FIRE ALARM
SYSTEM SO THAT IT OPENS IN THE
EVENT OF THE FIRE ALARM
SYSTEM BEING ACTIVATED.

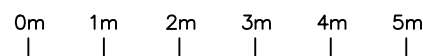

Notes

- All dimensions to be checked on site.
- No dimensions to be scaled from this drawing unless otherwise stated

B	27-09-19	FLOOR PLAN UPDATED.			
A	02-08-19	FIRE STRATEGY PLAN UPDATED WITH 20 MINUTE FIRE AND SMOKE RESISTING DOORS INDICATED BETWEEN LANDING AND ROOMS.	S		
Revision No. Date			Checked By Signature		

**BYROM
CLARK
ROBERTS**

ARCHITECTS / SURVEYORS / ENGINEERS

MacLaren House | Talbot Road | Old Trafford | Manchester | M32 0FJ
0161 875 0600 | manchester@bcmet.eu | www.bymromclarkroberts.com
First Floor | Swan House | Russell Street | Chester | CH3 5AL
01244 348849 | chester@bcmet.eu | www.bymromclarkroberts.com
Unit 2 (Millwright) | 49 Byron Street | Leeds | LS2 7NA
0113 388 8000 | leeds@bcmet.eu | www.bymromclarkroberts.com

Client:

SHABANG INCLUSIVE
LEARNING LTD
SLATHWAITE

Project

FORMER PROVIDENCE
BAPTIST CHAPEL
CONVERSION WORKS

Drawing Title

MEZZANINE FLOOR FIRE STRATEGY PLAN

Scale. 1:100	@A3	Date. 05.19	Drawn. SLW	Check.
Job No. 5117/0953		Drawing No. 36		Rev. B