


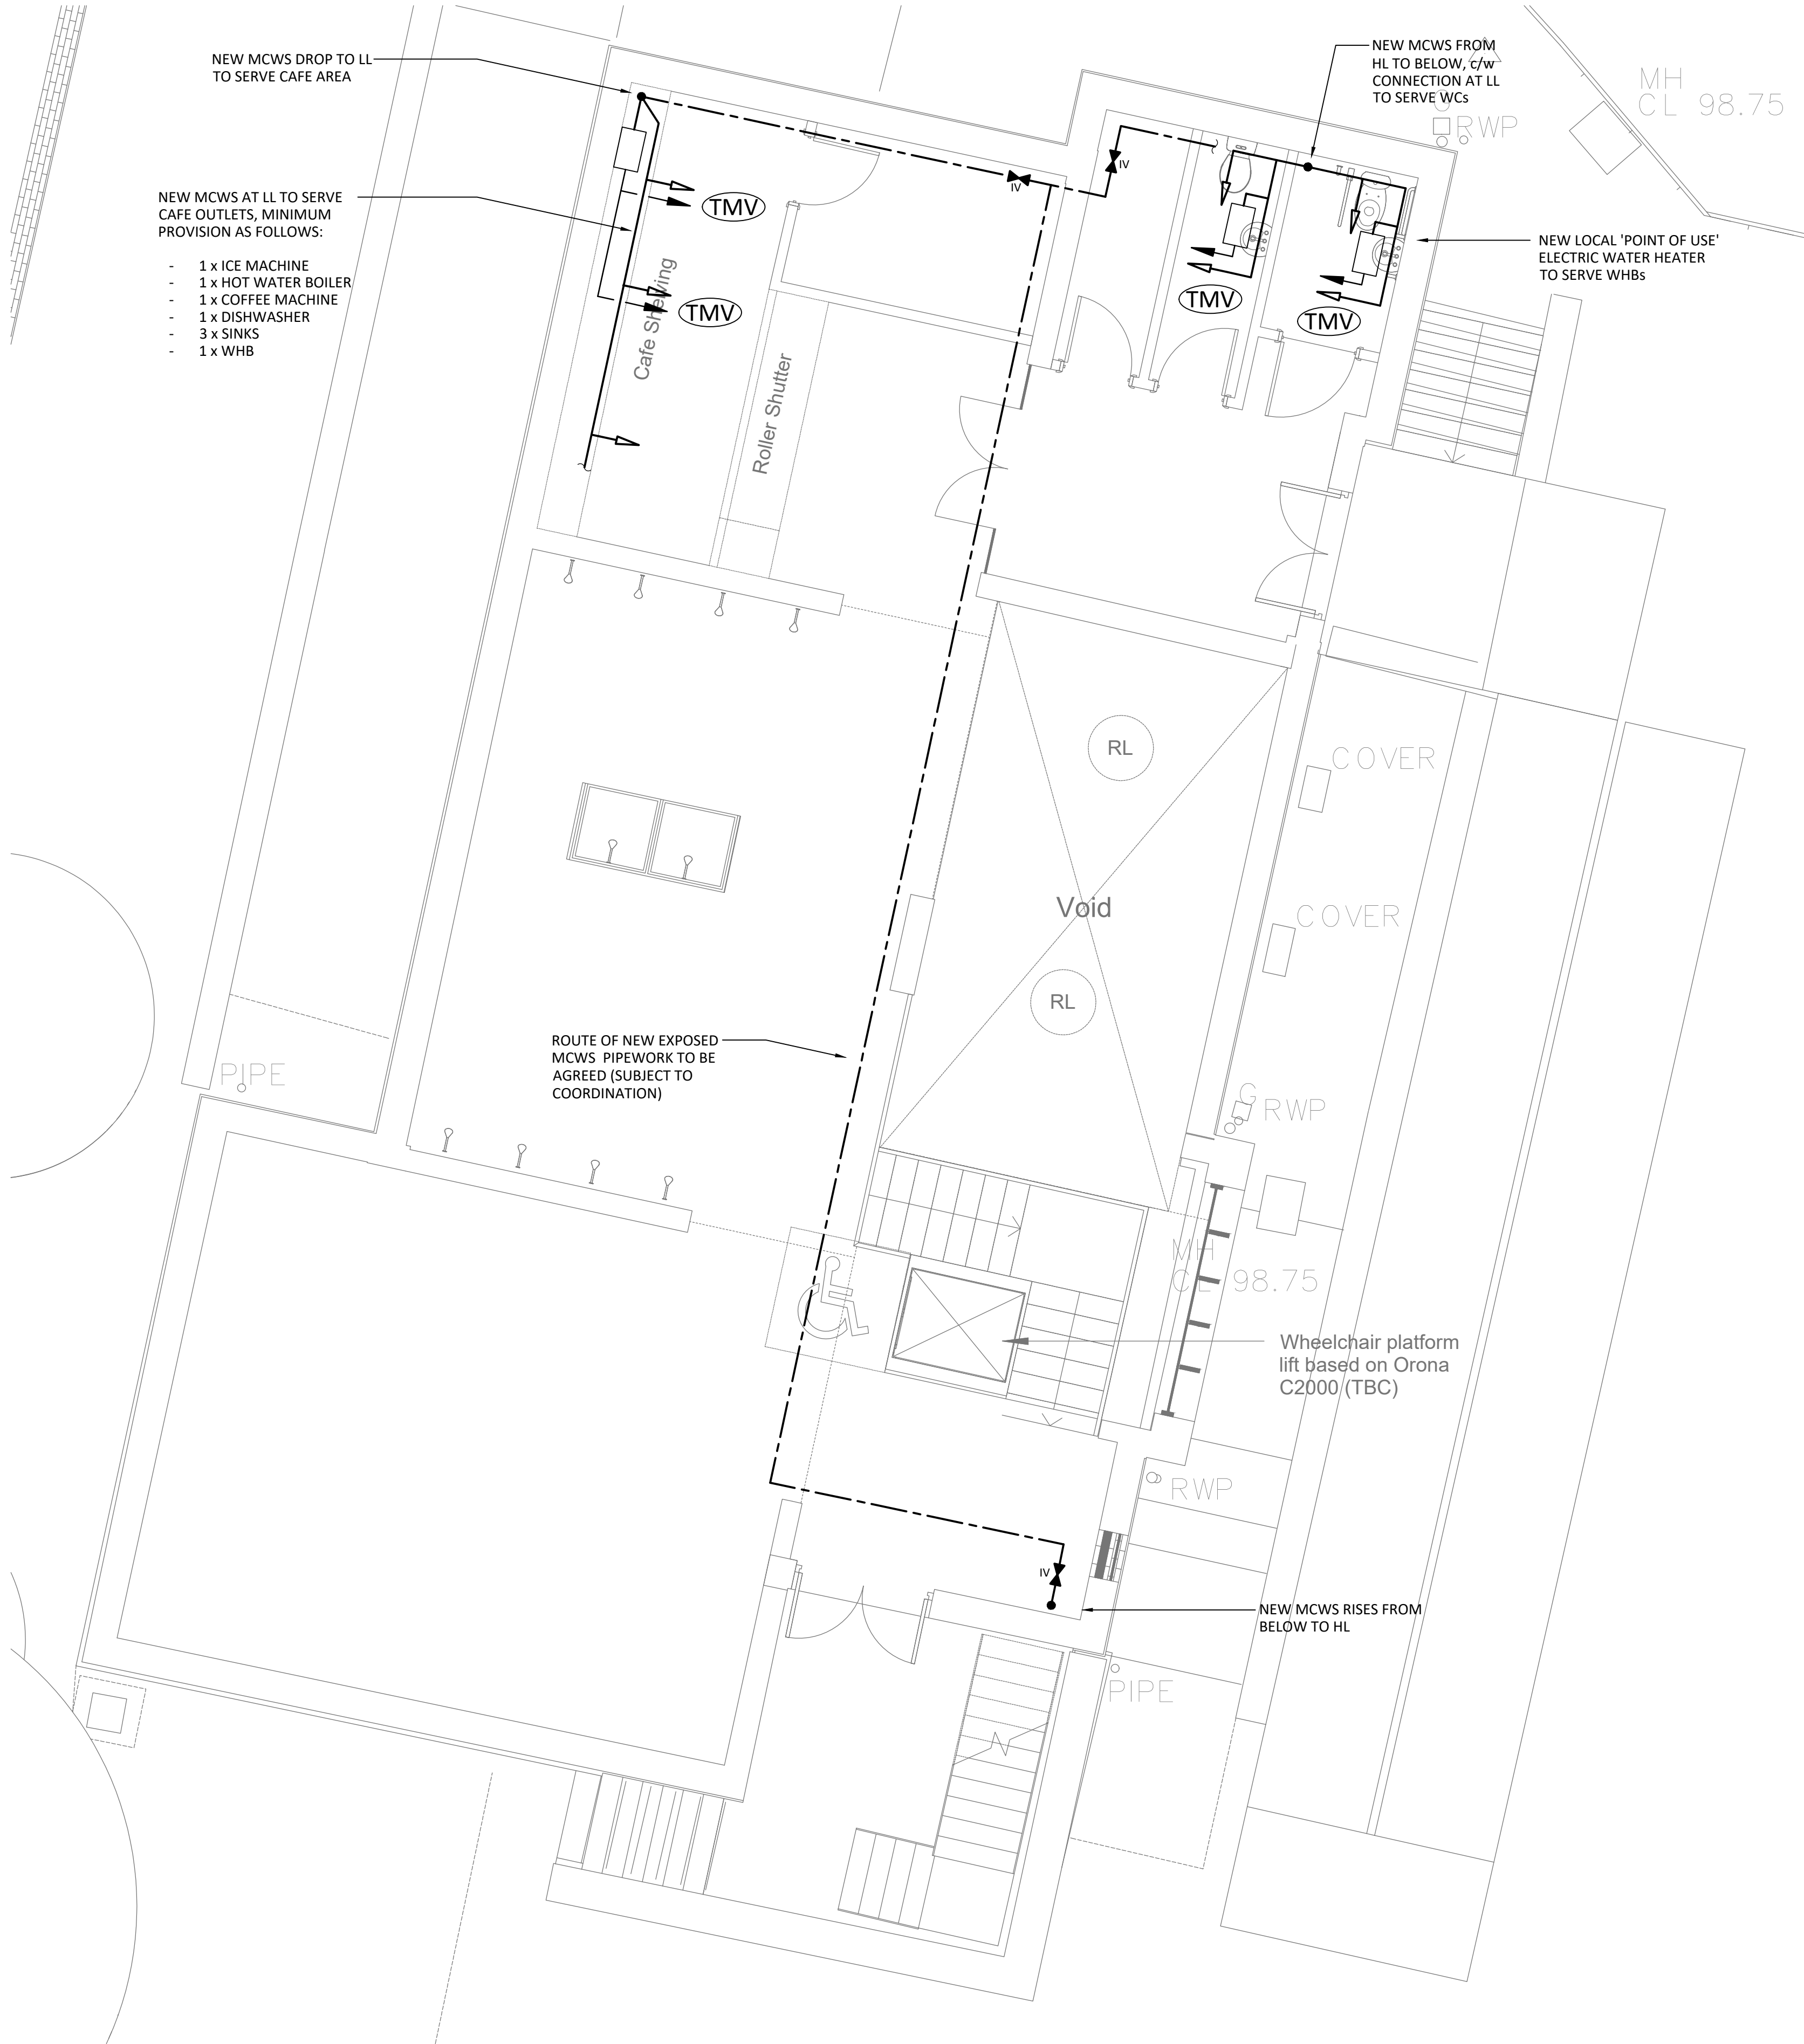

- NOTES:
- DO NOT SCALE FROM THIS DRAWING.
 - ALL DIMENSIONS ARE IN mm UNLESS INDICATED OTHERWISE.
 - THIS DRAWING HAS BEEN PROVIDED TO SHOW DESIGN INTENT FOR TENDER PURPOSES ONLY, AND SHALL BE READ IN CONJUNCTION WITH ALL RELEVANT REPORTS, SPECIFICATIONS AND DRAWINGS.

LEGEND	
IV	ISOLATING VALVE
TMV	THERMOSTATIC MIXING VALVE
→	HOT WATER TAP
→	COLD WATER TAP / OUTLET

P1	PRELIMINARY ISSUE	LF	03.08.18
REV.	DESCRIPTION	BY	DATE

SILCOCK

LEEDHAM

Leeds

London

Dubai

Upperbank House,
Horsforth, Leeds
LS18 4BN : UK
t: (0)113 3933310
w: slce.co.uk
@silcockleedham

Building Services Consulting Engineers

MEP design | building physics | commissioning management | building information modelling



Client



Job Title
BATH HOUSE REFURBISHMENT

Drawing Title
Discipline
GROUND FLOOR
DOMESTIC SERVICES AND GAS
PROPOSED LAYOUT

Scale	1:50 @ A1	Drawn	GW	SLCE Project No. 11220
Date	JULY 2018	Checked	LF	

Drawing Number							STATUS	REV
PROJECT	ORIGINATOR	ZONE	LEVEL	TYPE	ROLE	NUMBER		
BH	SLCE	ZZ	00	DR	M	5302	S0	P1

PRELIMINARY